



Key:

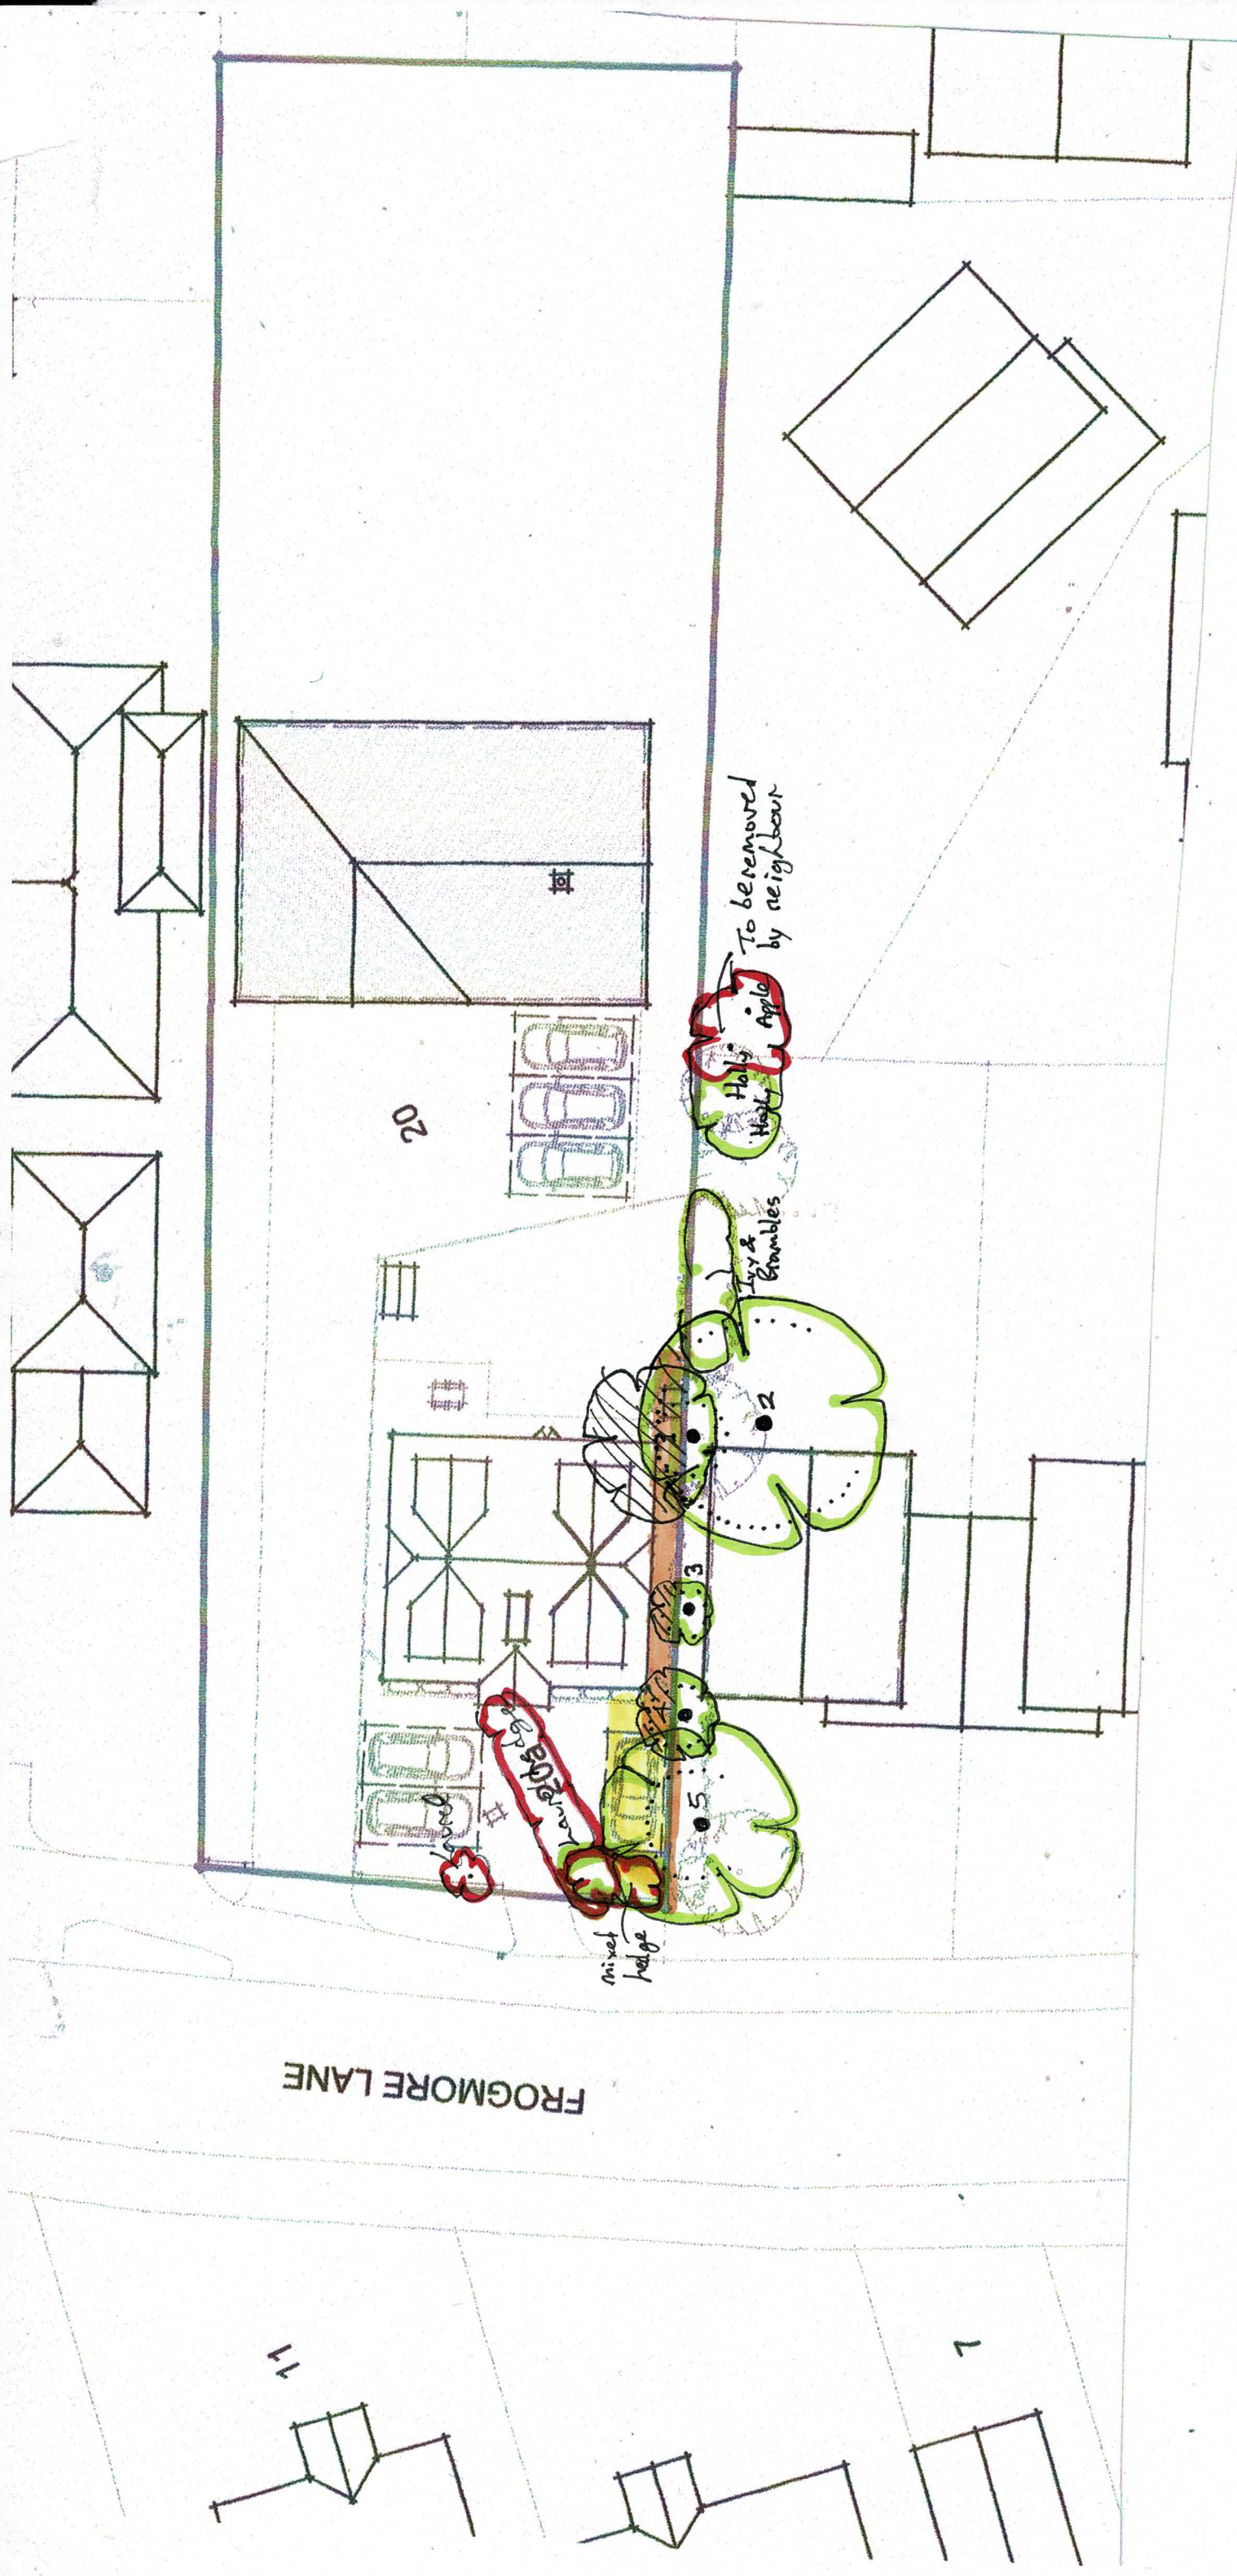

project	20 Frogmore Lane Lovdean Waterlooville				
client:	Mr N Dickson				
title:	Tree Protection Plan				
dwgs BJH 03/04	scale: 1:250	job 1410	date: May 2025	drawn: bjh	

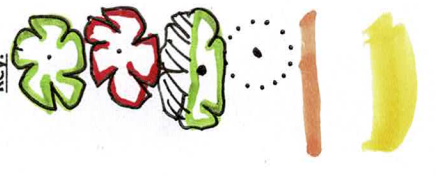

Bernie Harverson
arboricultural consultant

10 Southleigh Grove, Hayling Island,
Hampshire PO11 0SH
07875 520881
bernieharverson@gmail.com