
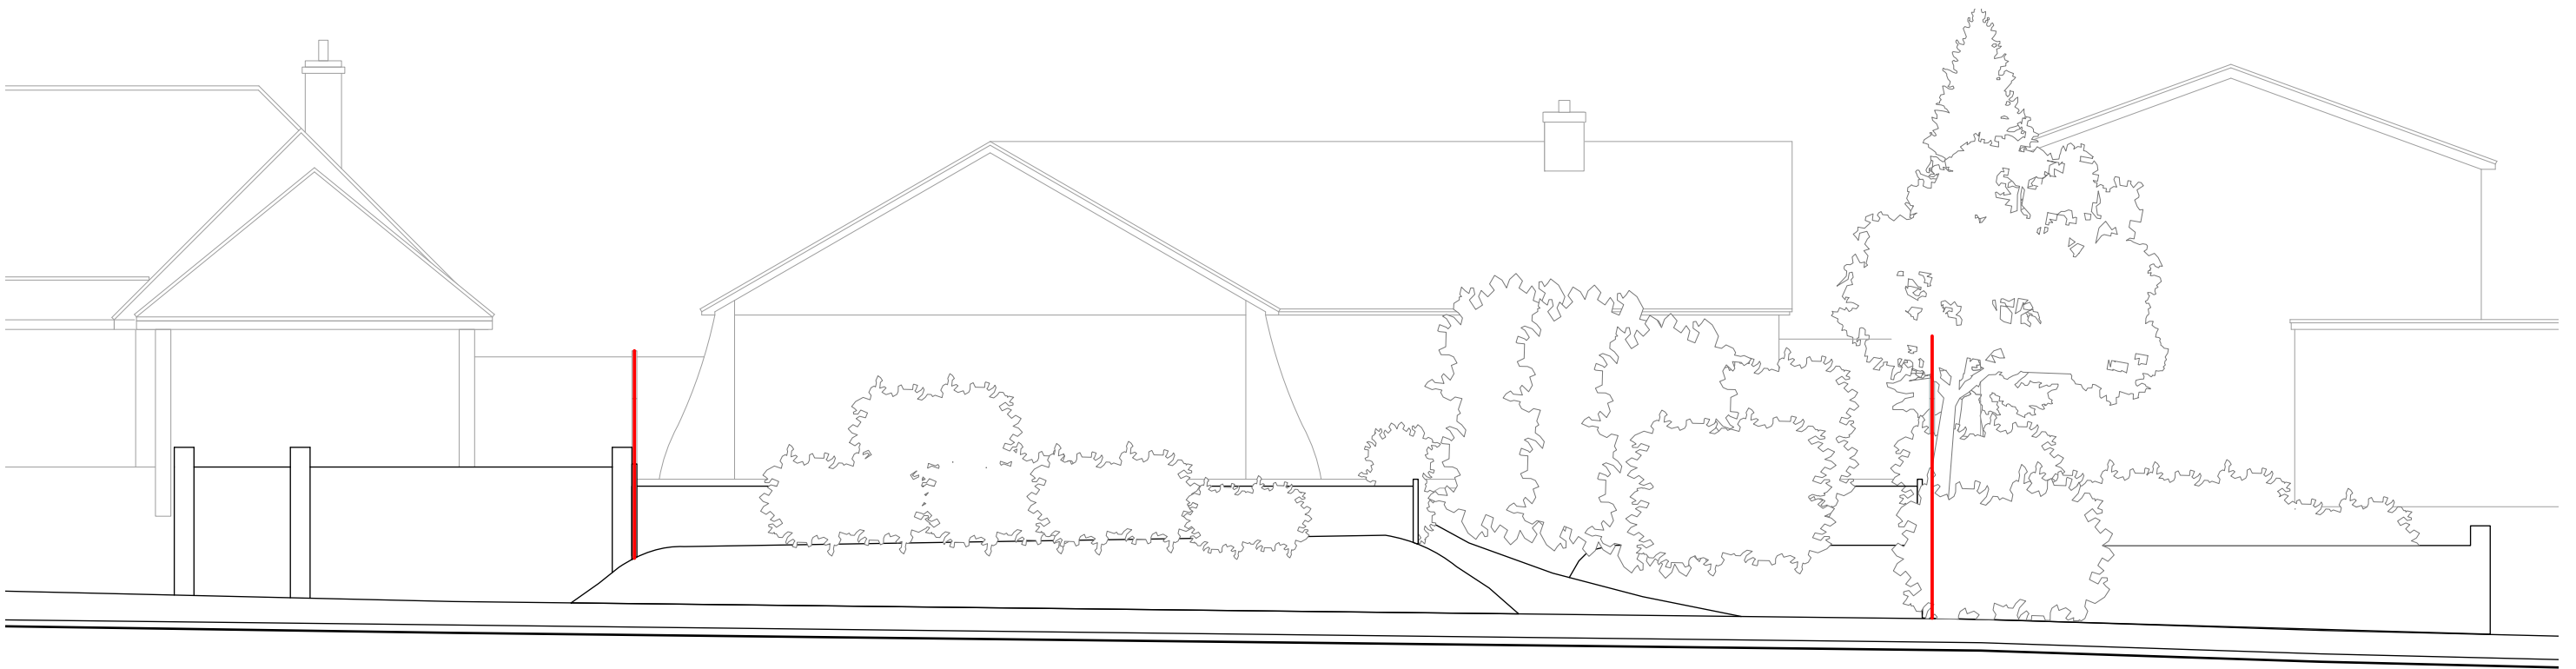


Application site boundary

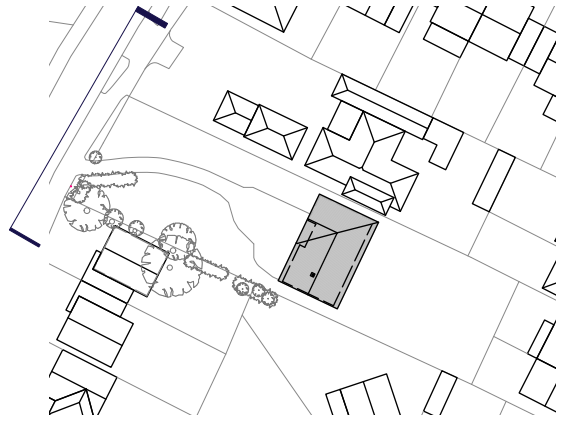

PLANNING

Revisions:	P1	Issued to Client for Information	01/07/2025
	A	Issued to Local Planning Authority	14/07/2025

PROJECT: Land to West of 20 Frogmore Lane, Lovedean

SHEET: Street Elevation as Existing

This drawing is ©copyright Styles Architecture 2024. No dimensions to be scaled from this drawing except for planning purposes

DRAWING NO: A1035 300

REV: A

SCALE: 1:100

DATE: Sept 2024





STYLES
ARCHITECTURE

vicki@styles-architecture.co.uk