


- Key:
- Trees of A (high) grading
 - Trees of B (moderate) grading
 - Trees of C (low) grading
 - Trees of U (fell) grading
 - Radial Root Protection Zone in accordance with Section 6.2 of BS5837:2012 recommendations.

project	20 Frogmore Lane Lovedean Waterlooville			
client:	Mr N Dickson			
title:	Tree Constraints Plan			
dwgs BJH 01/02	scale: 1:250	job 1410	date: May 2025	drawn: bjh

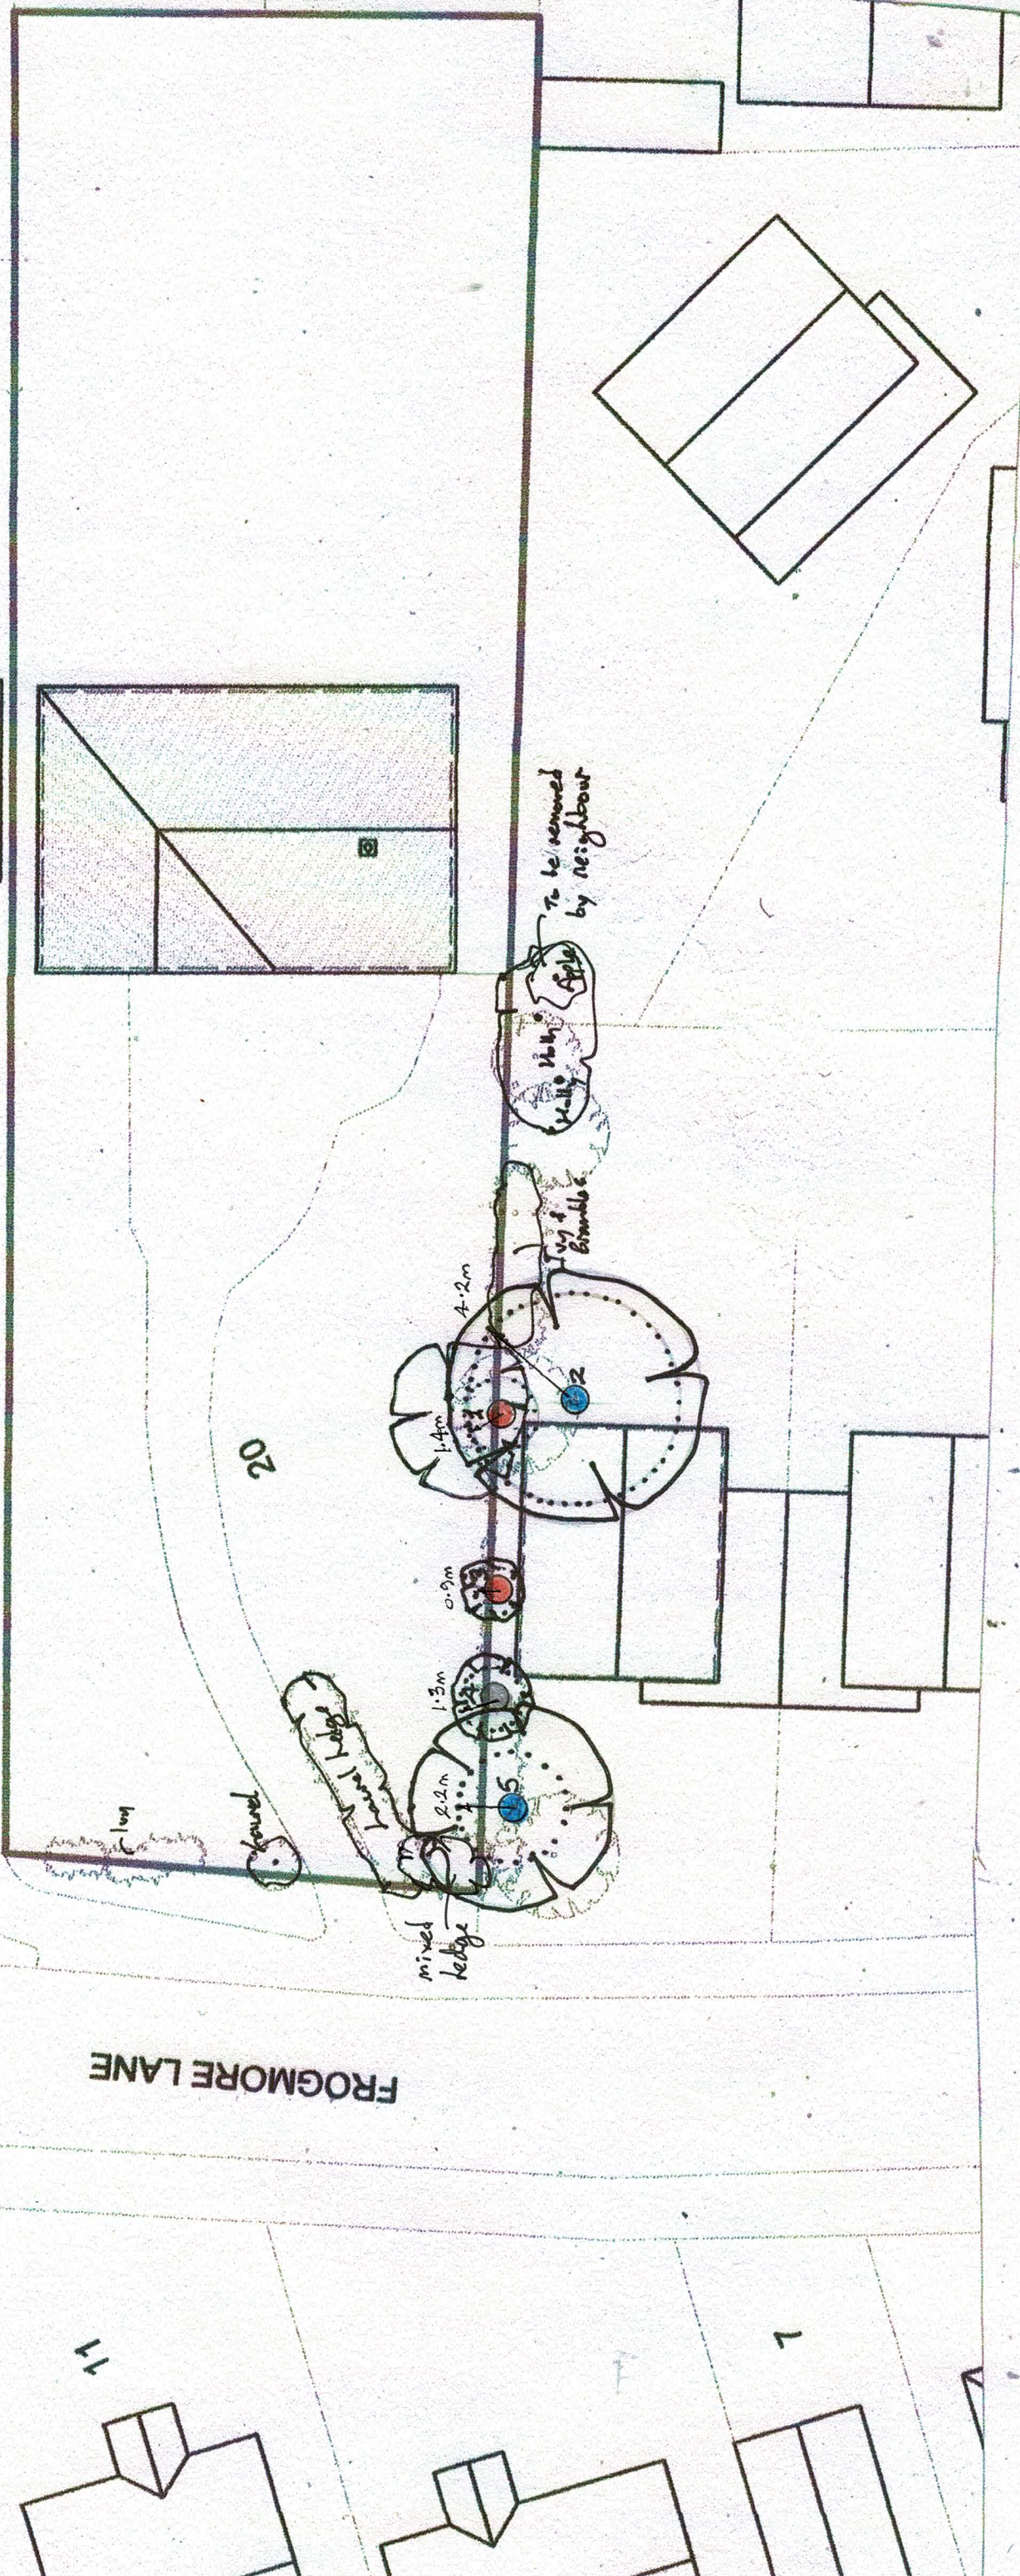

Bernie Harverson
arboricultural consultant

10 Southleigh Grove, Hayling Island,
Hampshire PO11 0SH
07875 520881
bernieharverson@gmail.com