


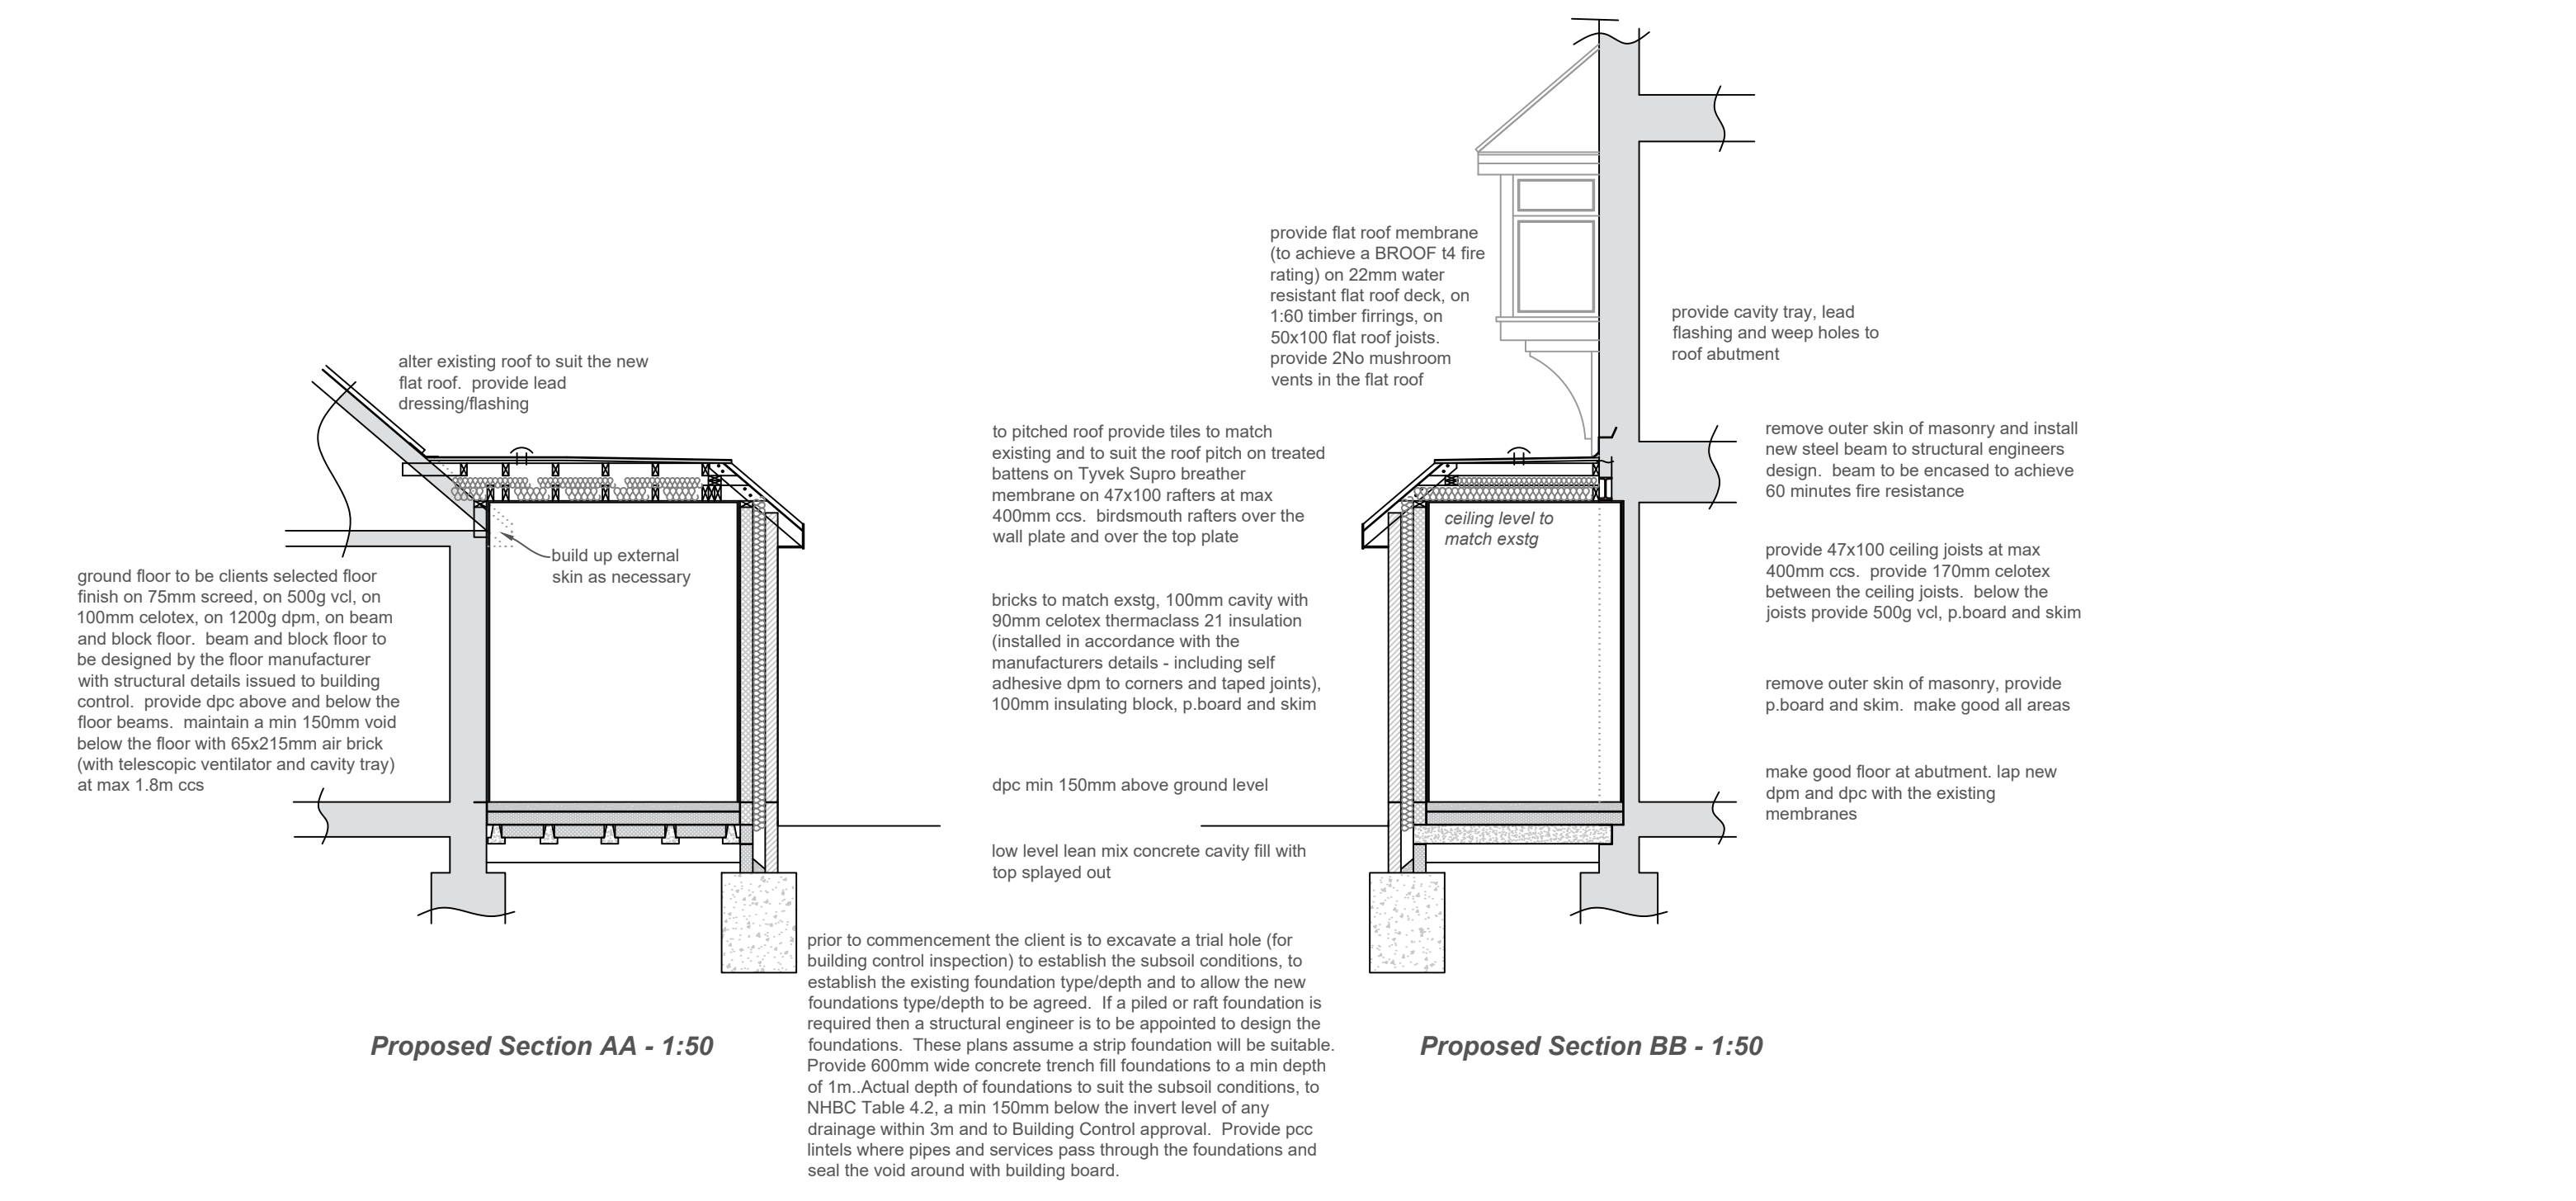

CCTV security cameras and intercom/call system to be designed by the electrical contractor.

004 rev A

