



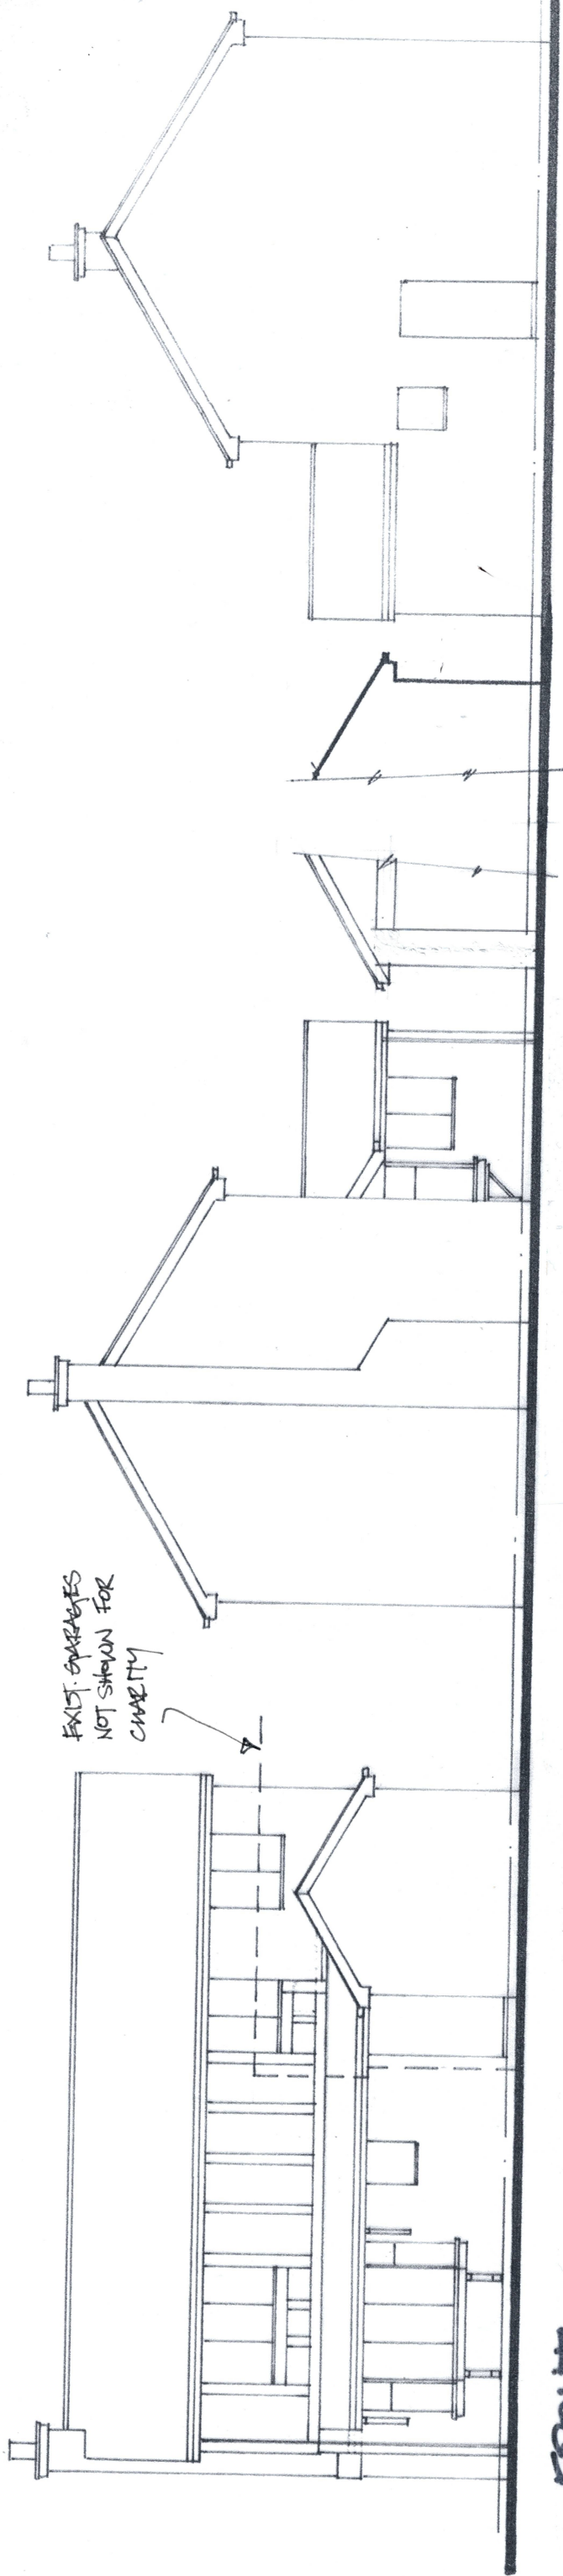


FRONT

SIDE

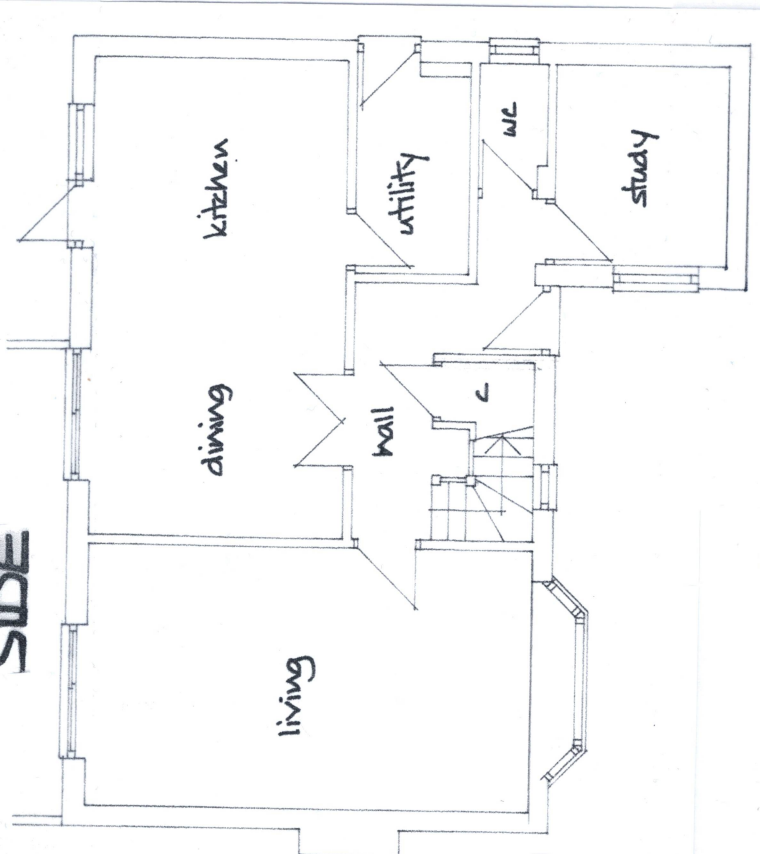

GROUND FLOOR

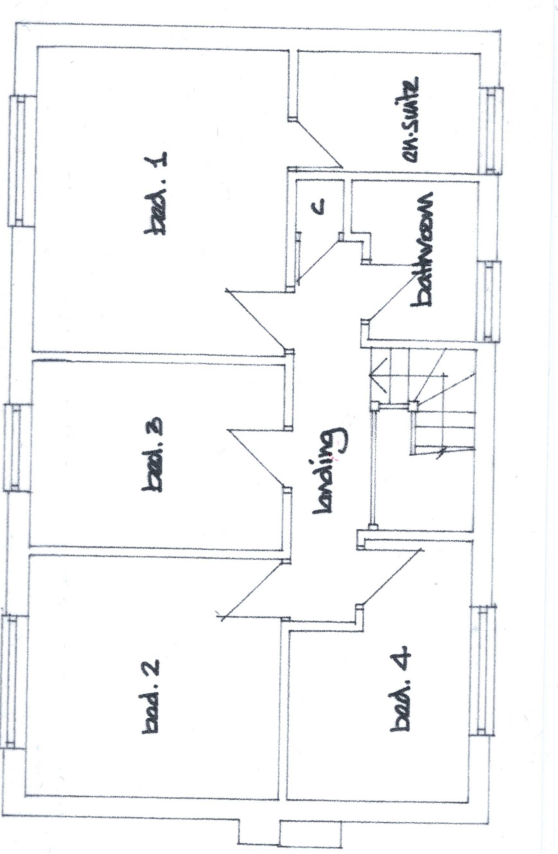

FIRST FLOOR



Derek Treagus Associates
ARCHITECTURAL SERVICES
 Tel: 07956 624094
 Email: derek.treagus@gmail.com

Project FRONT FF EXTENSION AT
 20 GRASSMERE WAY,
 WATERLOOVILLE, HAMPSHIRE.

Client Mr & Mrs D White

Subject Planning Drawing
 Existing Details

Date: July 2025 **Scale:** 1:100

Rev: **Drg. No.** 25/469/01

- Copyright reserved.
- All dimensions are to be site confirmed and should not be scaled unless for Planning purposes.
- Verify all queries with the office.