Produced on 29 September 2025 from the Ordnance Survey National Geographic Database and incorporating surveyed revision available at this date.
This map shows the area bounded by 469871 106669,470013 106669,470013 106811,469871 106811,469871 106669
Crown copyright and database rights 2025 OS 100054135. Supplied by copla ltd trading as UKPlanningMaps.com a licensed Ordnance Survey partner (OS 100054135).
Data licence expires 29 September 2026. Unique plan reference: v2g//1318569/1767831

This drawing is the copyright of Tomes Architects and may not be copied, altered, or reproduced in any way, or be passed to a third party without our written authority.

All dimensions are to be checked on site before commencing work. Any discrepancies should be reported to the project manager immediately.

47 Wigan Crescent, Bedhampton, PO9 3PN

Location Plan 1:1250@A4

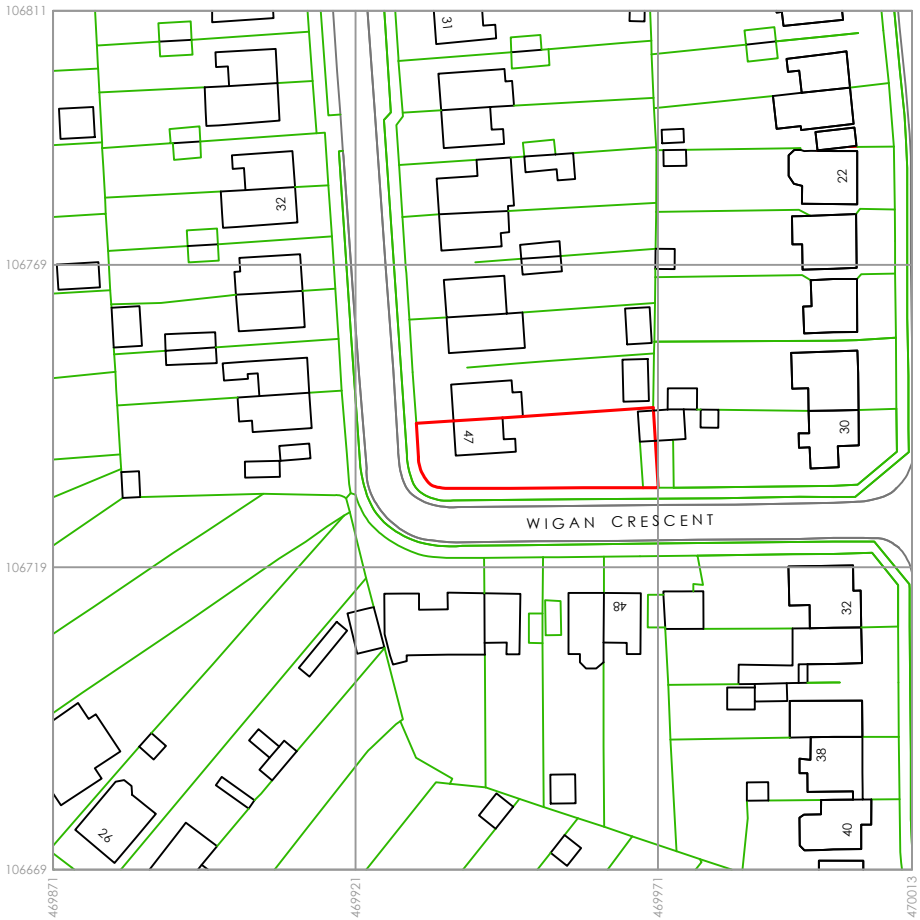

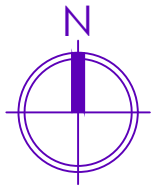

tomesarchitects
architecture + project management
rennie lodge, 7 oakhurst drive, waterlooville, po7 7pn
tel: 02392 370597 email: info@tomesarchitects.co.uk

project: 47 Wigan Crescent Bedhampton	date: 29 Sept 2025
drawing: Location Plan	scale: 1:1250@A4
drawing no.: **C3608-1**	revision: