47 Wigan Crescent, Bedhampton

For planning purposes only
Not for Construction

This drawing is the copyright of Tomes Architects and may not be copied, altered, or reproduced in any way, or be passed to a third party without our written authority.

All dimensions are to be checked on site before commencing work. Any discrepancies should be reported to the project manager immediately.

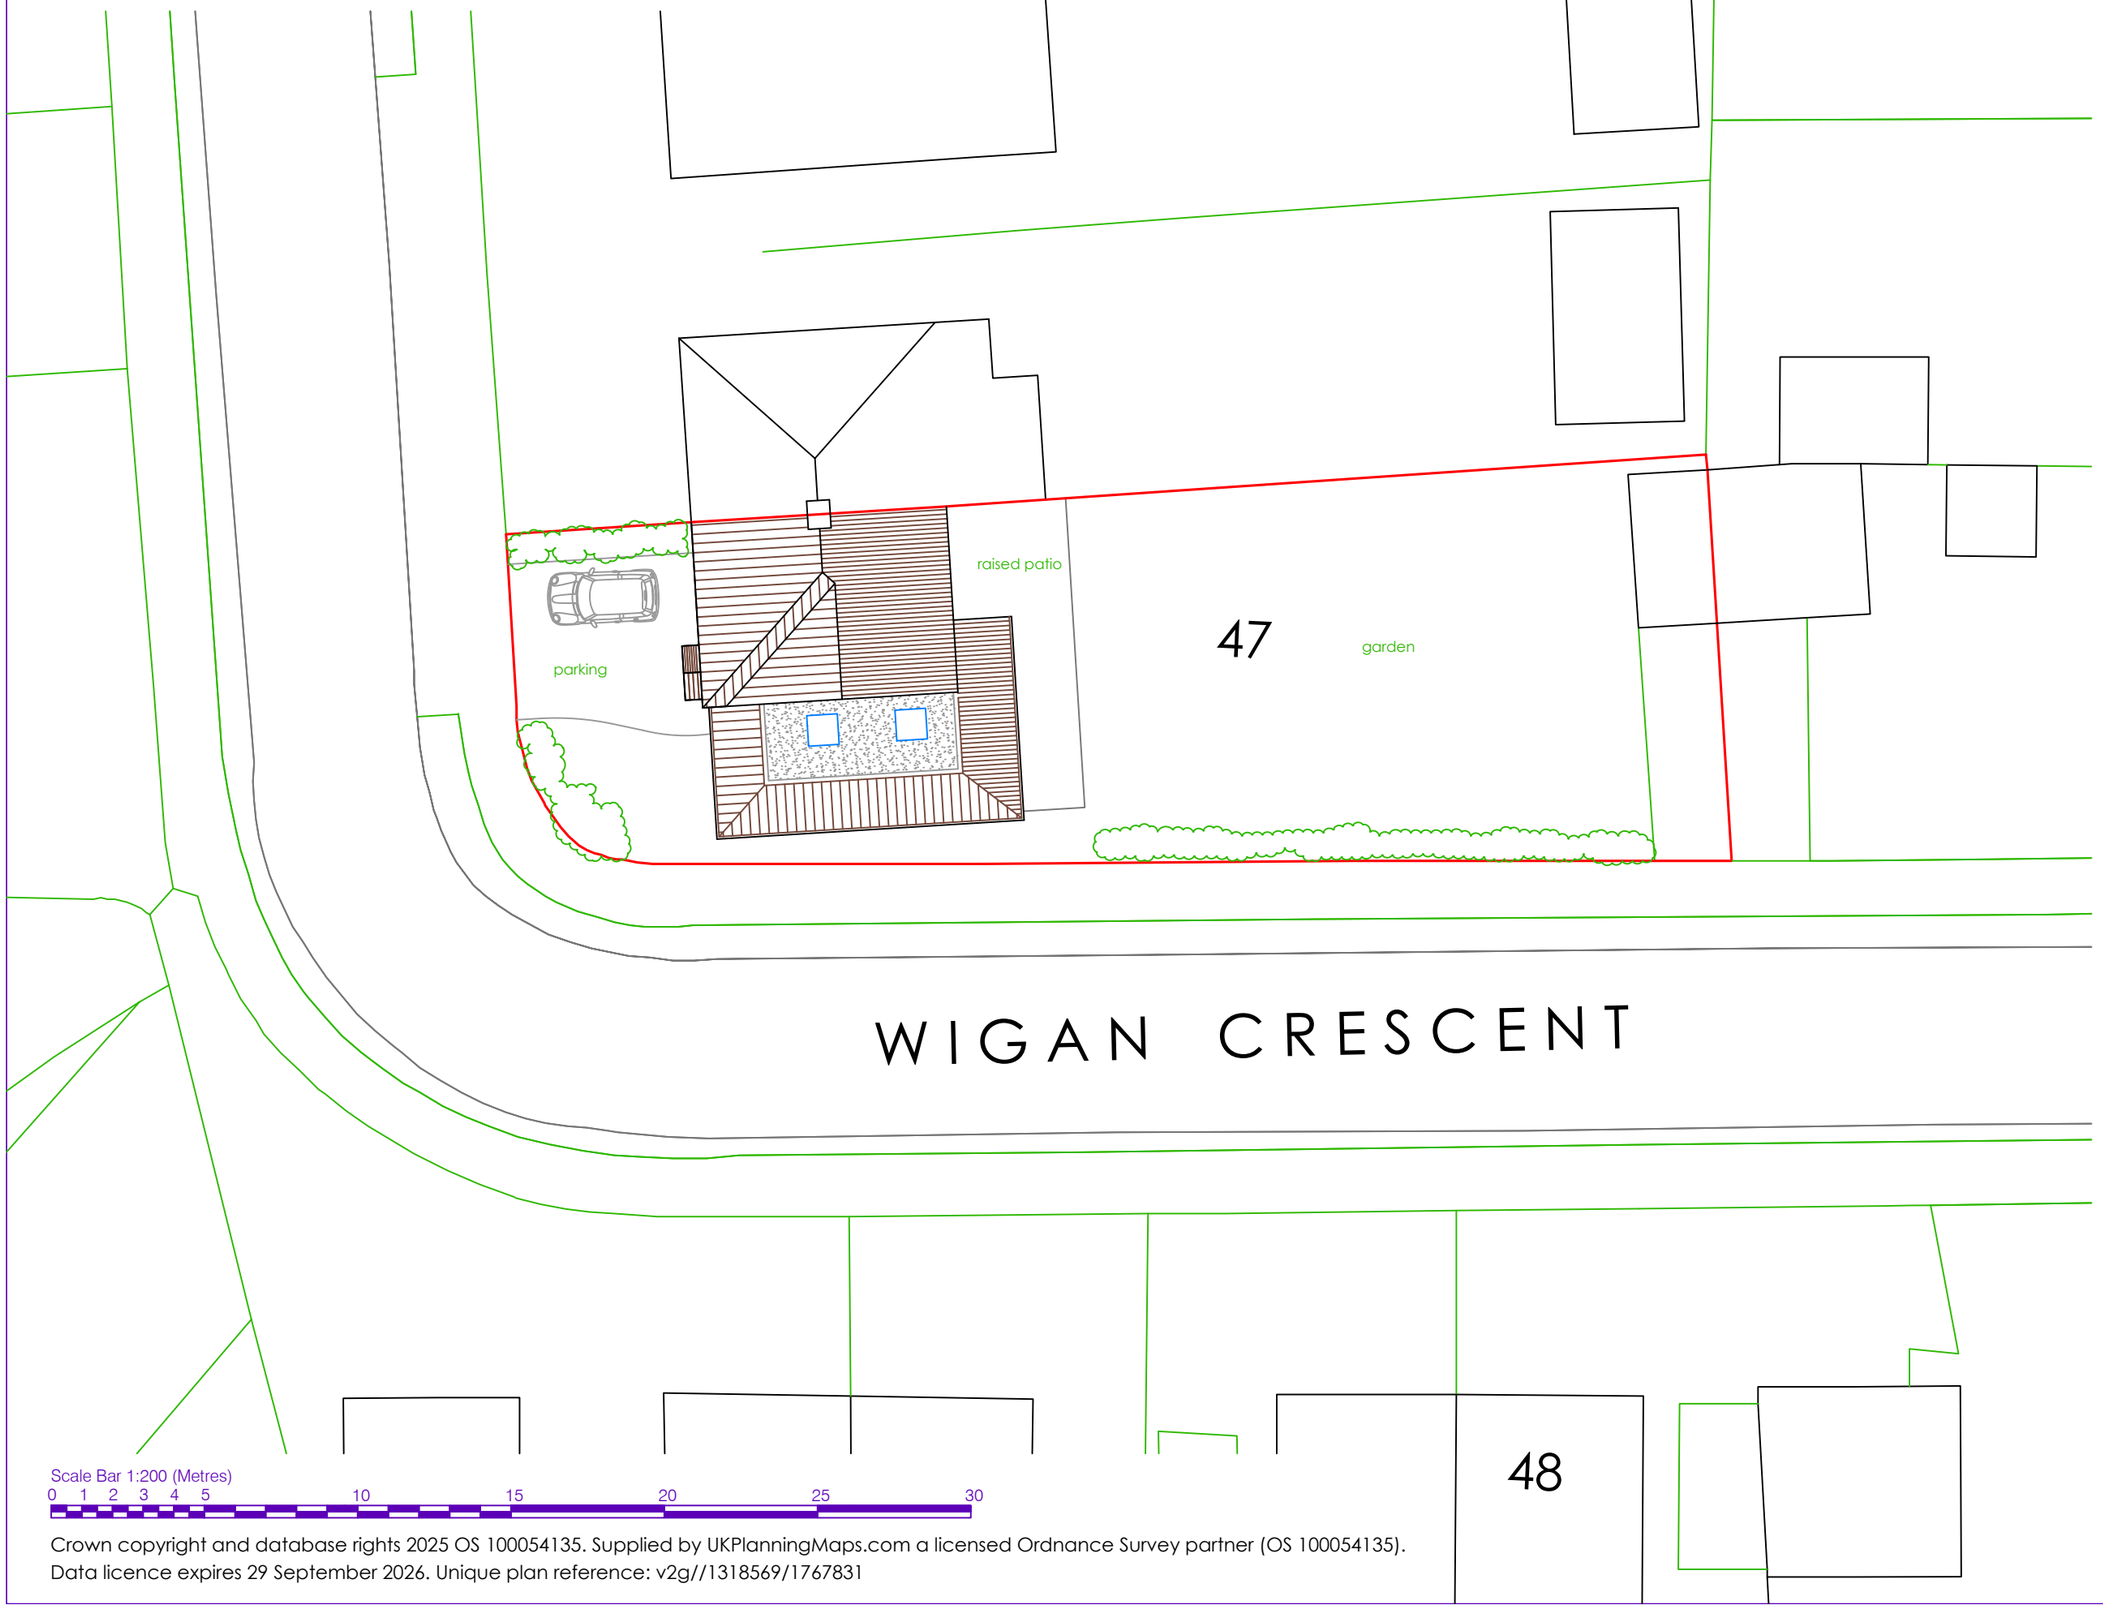

N

Scale Bar 1:200 (Metres)
0 1 2 3 4 5 10 15 20 25 30

Crown copyright and database rights 2025 OS 100054135. Supplied by UKPlanningMaps.com a licensed Ordnance Survey partner (OS 100054135).
Data licence expires 29 September 2026. Unique plan reference: v2g//1318569/1767831

tomesarchitects
architecture + project management
rennie lodge, 7 oakhurst drive, waterlooville, po7 7pn
tel: 023 9309 2307 email: info@tomesarchitects.co.uk

project	date
47 Wigan Crescent Bedhampton	29 Sept 2025
drawing	scale
Proposed Block Plan	1:200@A3
drawing no.	revision
C3608-2	