



22 Jubilee Road, PO7 7RD

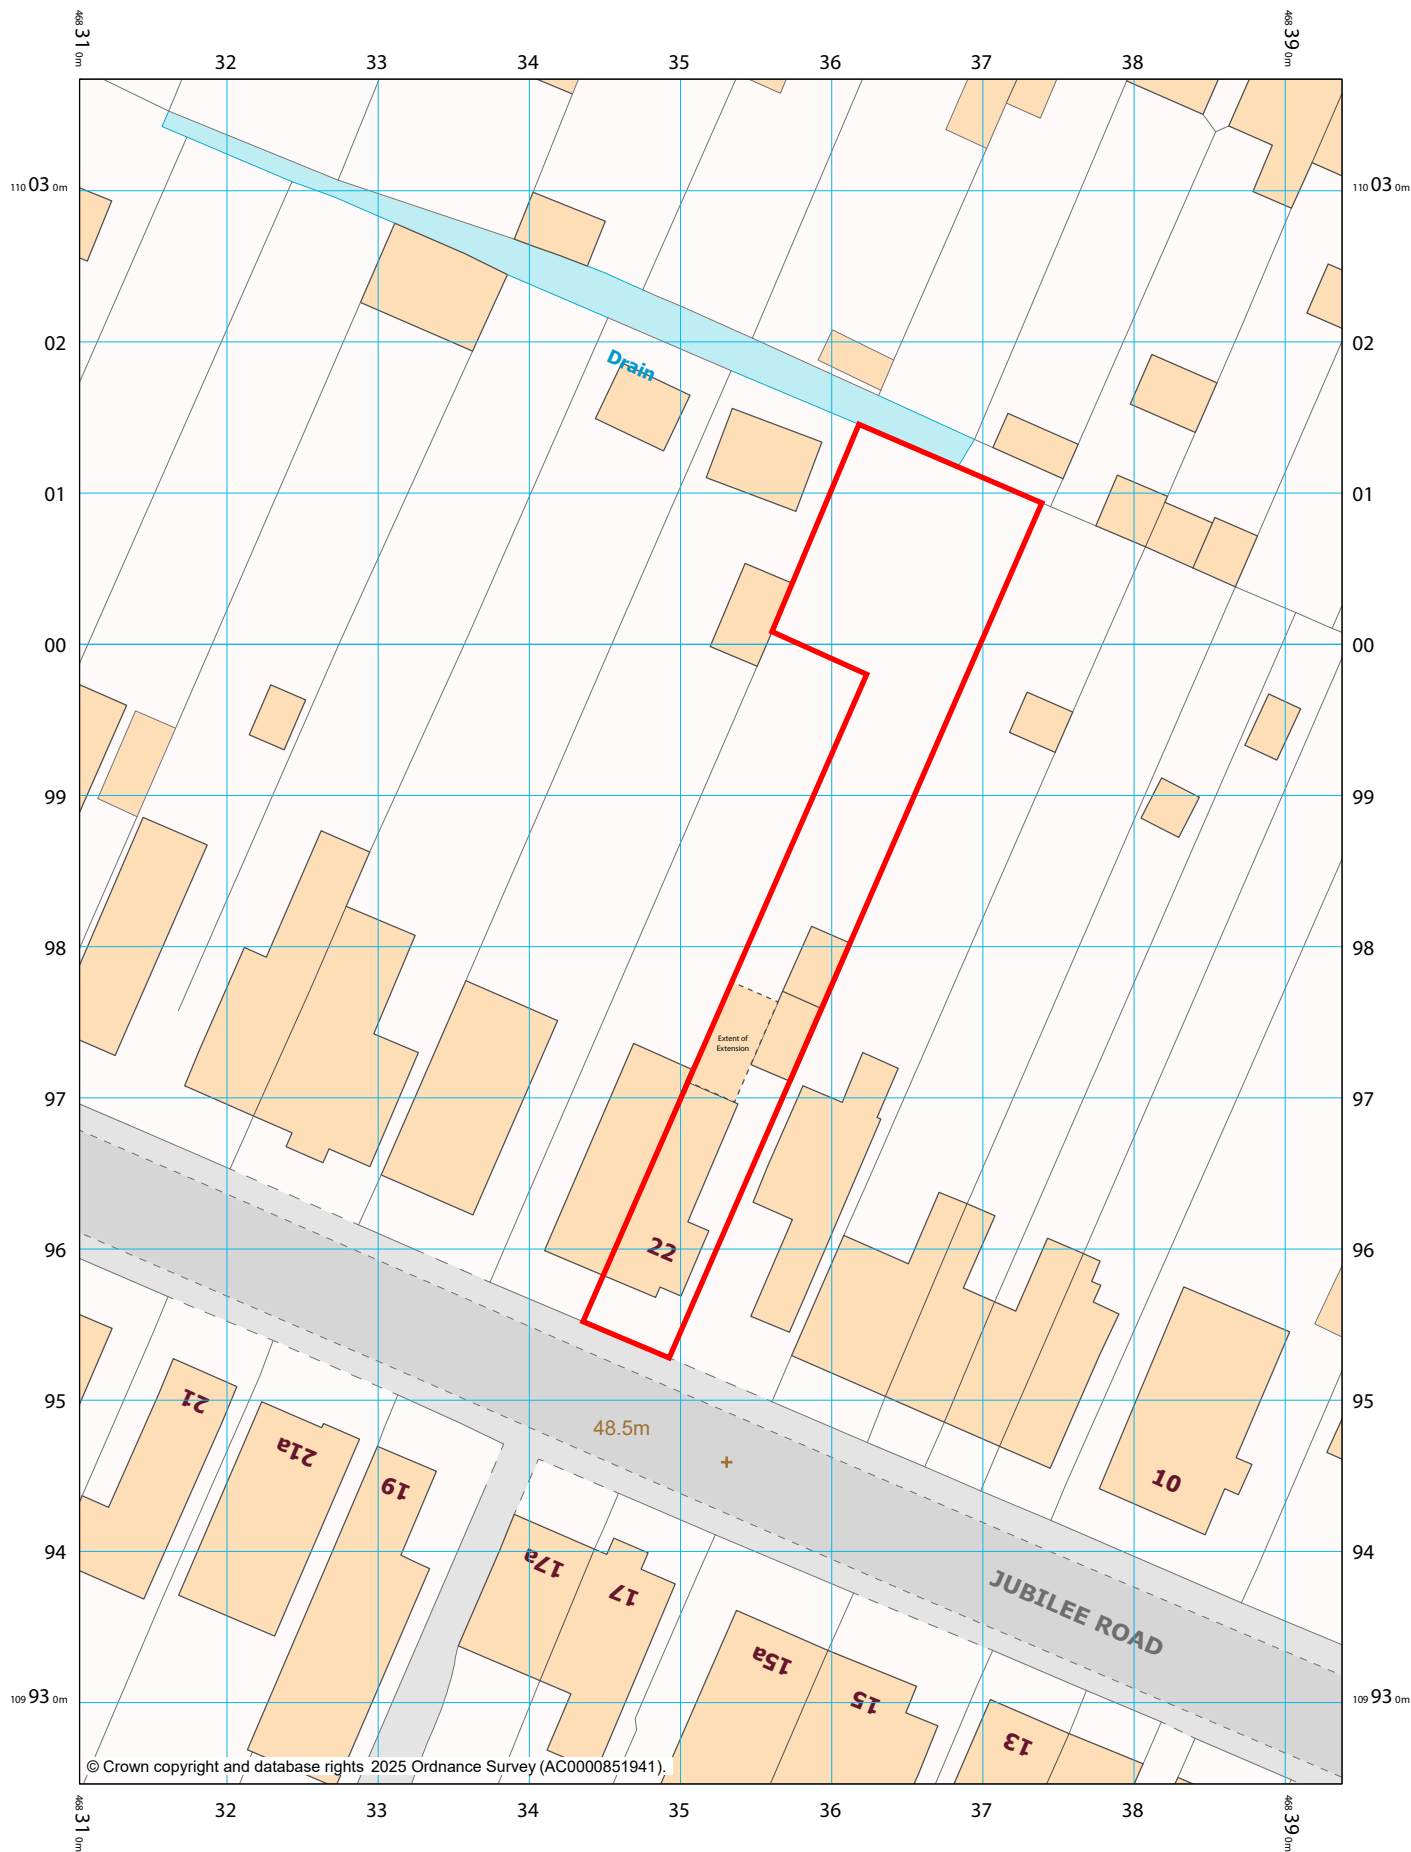

© Crown copyright and database rights 2025 Ordnance Survey (AC0000851941).

Scale 1:500

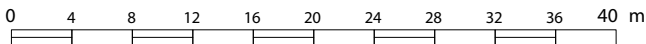

Projection : British National Grid