




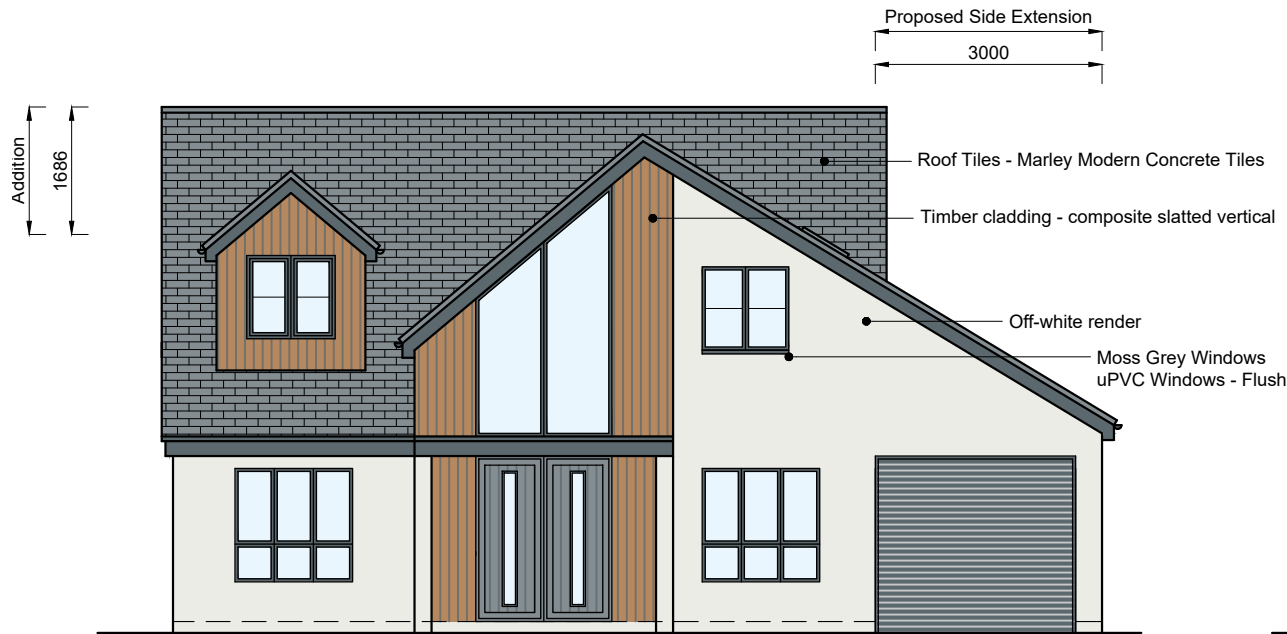


EAST
Elevation

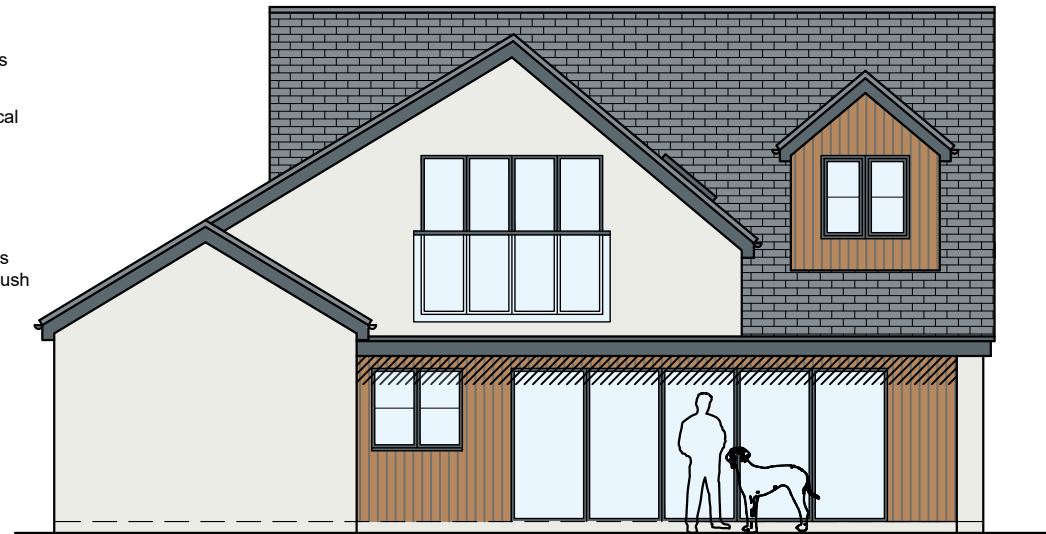


WEST
Elevation

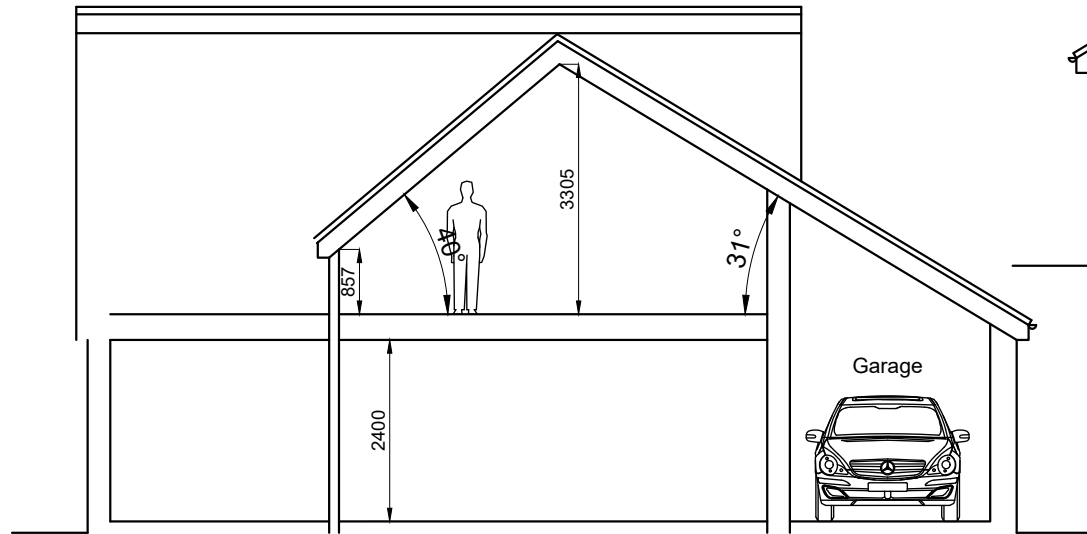


Draft Section A-A

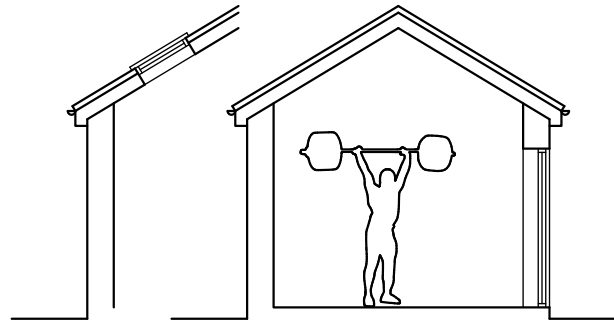


Draft Section C-C

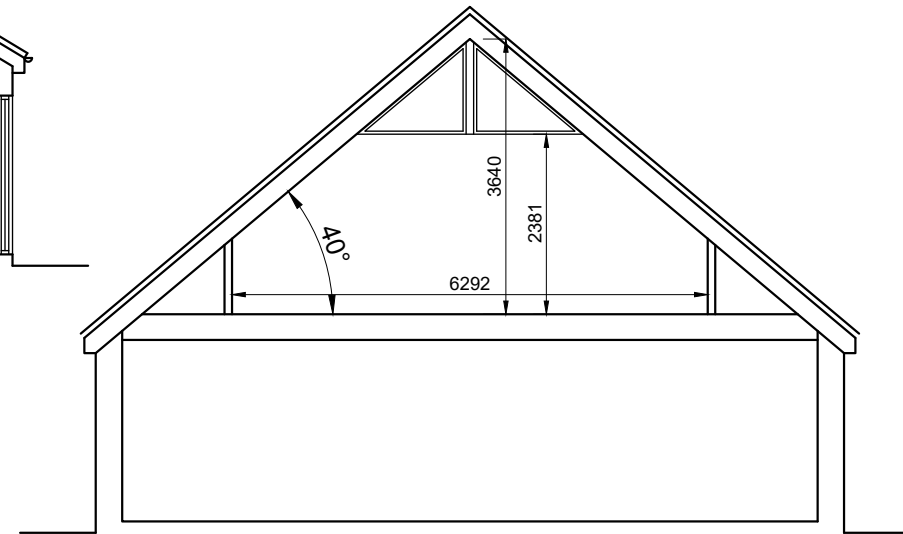

Draft Section B-B

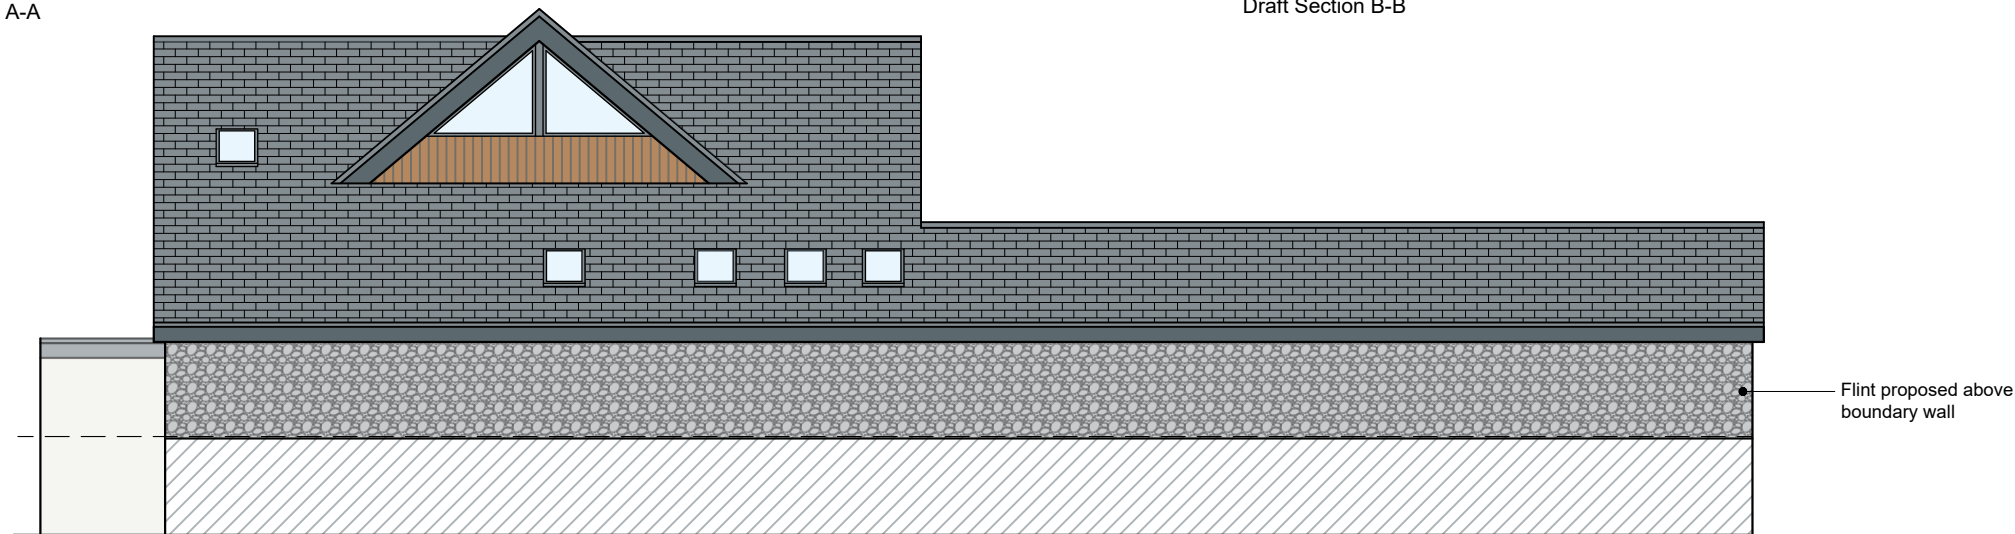

NORTH
Elevation

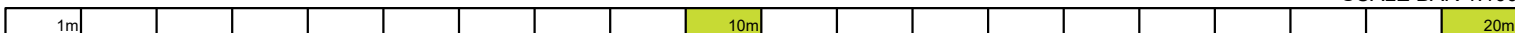

- NOTES
- The details shown are for design intent purposes only and are subject to further design development with suppliers and sub-contractors.
 - Proposals subject to consultation and approval from Local Authority Planning Department and Building Control (or an Approved Inspector).
 - This drawing can only be scaled for planning purposes. Any errors as a result of scaling will not be accepted.
 - All setting out dimensions should be checked on site prior to construction and any discrepancies and/or omissions should be reported to the Architect immediately.
 - This drawing is to be read in conjunction with all other plans, structural calculations and specifications.



Critchley Architecture And Design Ltd.

Contact: 02392 474 919 | info@caad.online

The Old Bakery, 34 North Street, Havant, PO9 1PT

PRELIMINARY

Revisions

- P1 - Issue to client - SR (29.08.2025)
P2 - client amendments - SR
11.09.2025
P3 - materials - SR (29.09.25)
P4 - skylight amendments - SR
01.10.2025

Project Address

1 South Rd,
Hayling Island
PO11 9AE

PROPOSED ELEVATIONS

Scale A3 = As Shown
Drawn By SR
Date 29.08.2025

Project No. Sheet No. Rev.

25038 501 P4