


Location Plan

Site Address: 50, Well Meadow, Havant, PO9 4LW

Date Produced: 10-Oct-2025

Scale: 1:1250 @A4

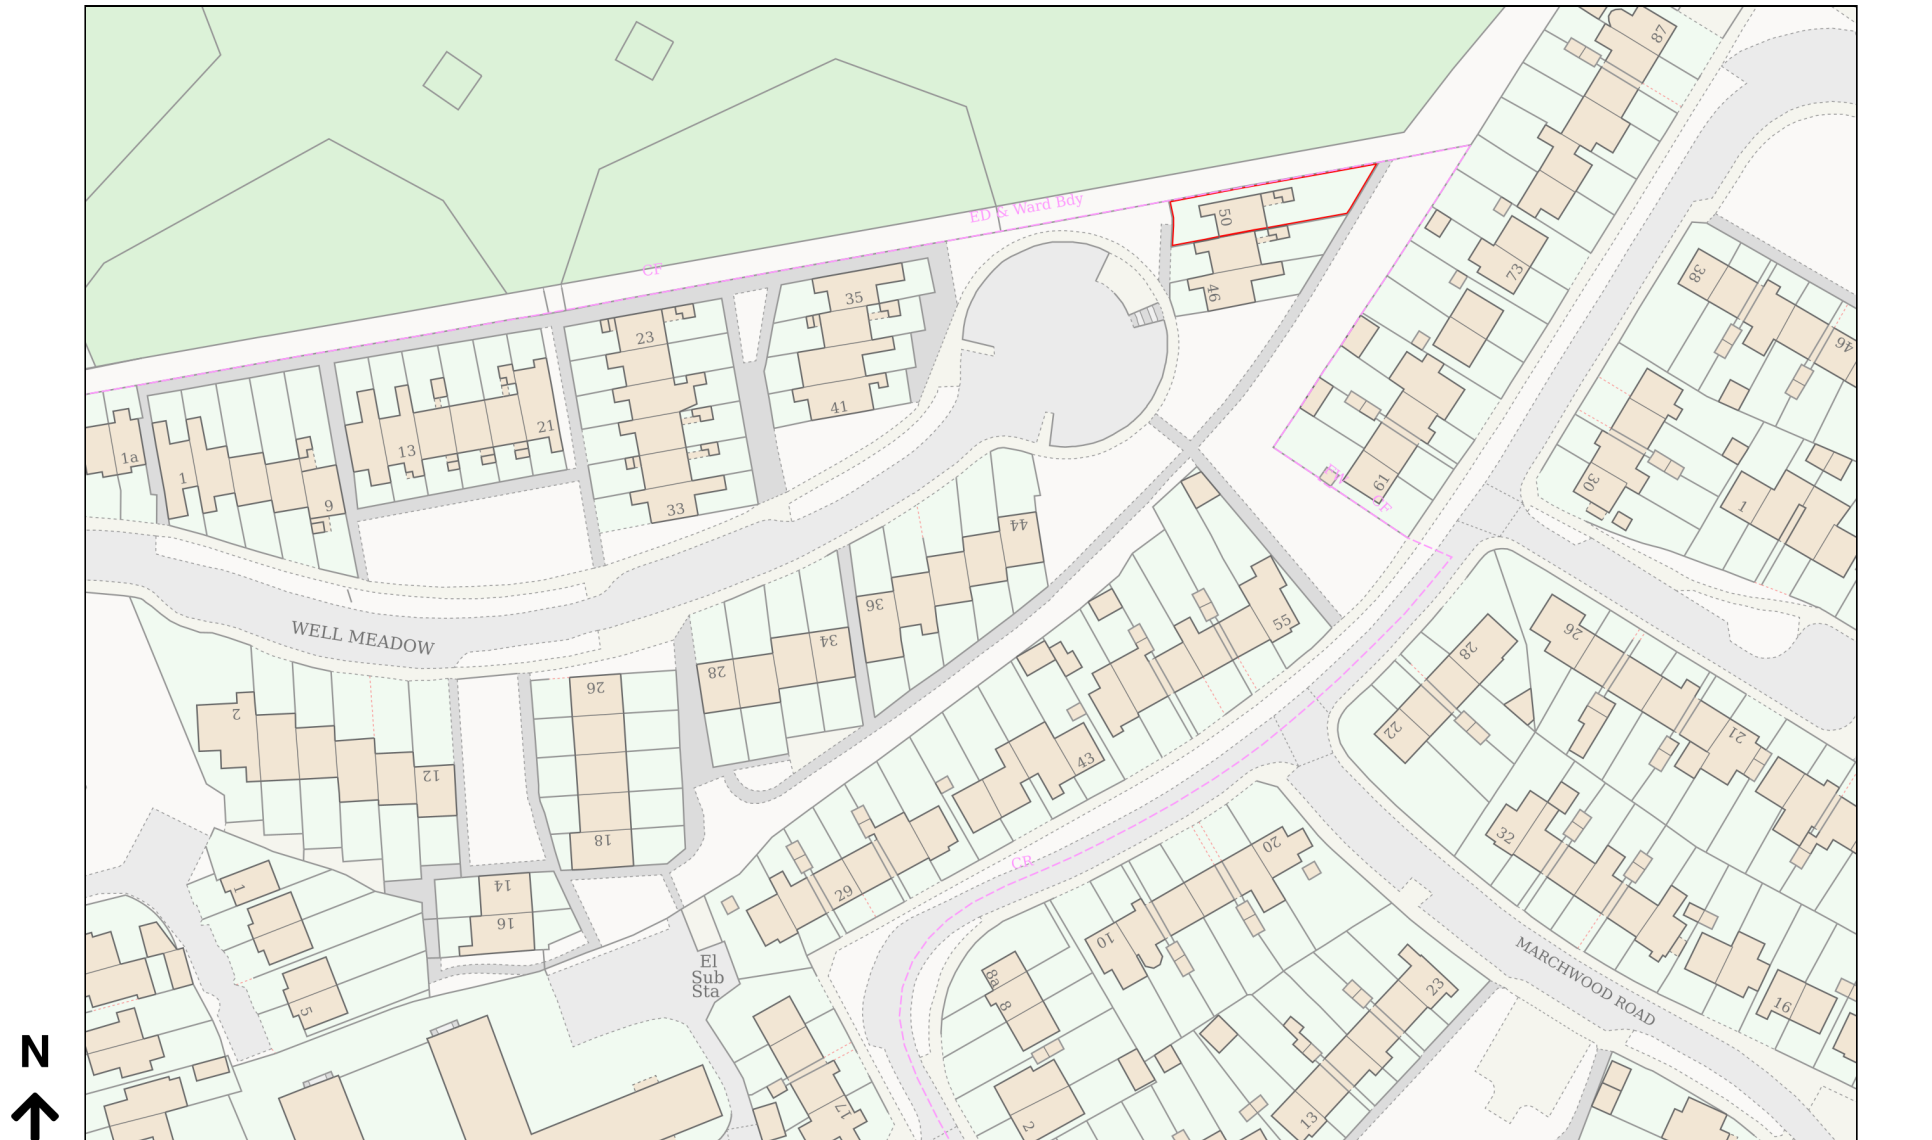

Planning Portal Reference: PP-14361589v1