



GENERAL NOTES

Use written dimensions only, do not scale from drawing. Use latest revision of all referenced information.

LAT 50.879458

LONG -1.032010

A	04-08-25	New BT Streethub Structure	PSB	ABH
Rev	Date	Description	Drawn	Chkd





Drg Status

PLANNING

Cell No. & Name

3-HAV001

Site Name & Address


Pavement o/s 308
London Road,
Waterlooville, PO7 7DS

Drawing Title

SITE LOCATION MAPS



Scale	As Shown	Date	04-08-25
Drawn By	PSB	Checked By	ABH

Drawing Number	Revision
001	A

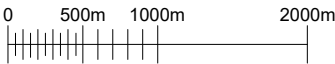

SITE LOCATION
SCALE 1:50000

Ordnance Survey map extract based upon Landranger map series with the permission of the controller of His Majesty's Stationery Office.
Mitie licence no. 100047474.
Crown copyright.

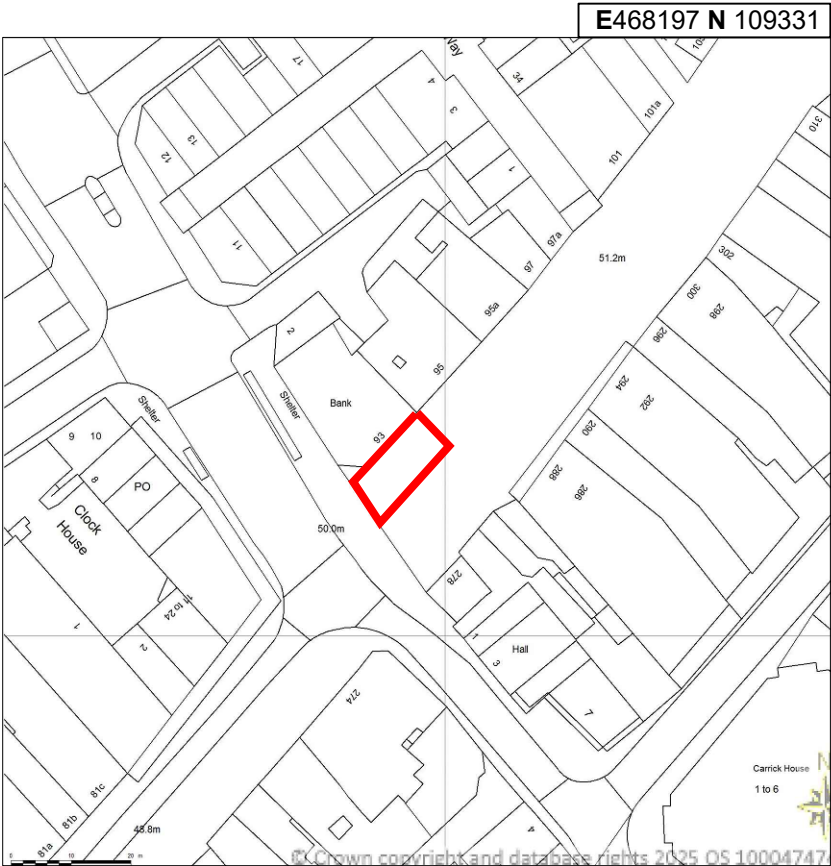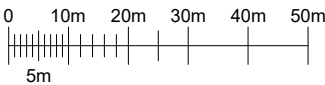

DETAILED SITE LOCATION
SCALE 1:1250

Ordnance Survey map extract based upon Landranger map series with the permission of the controller of His Majesty's Stationery Office.
Mitie licence no. 100047474.
Crown copyright.