
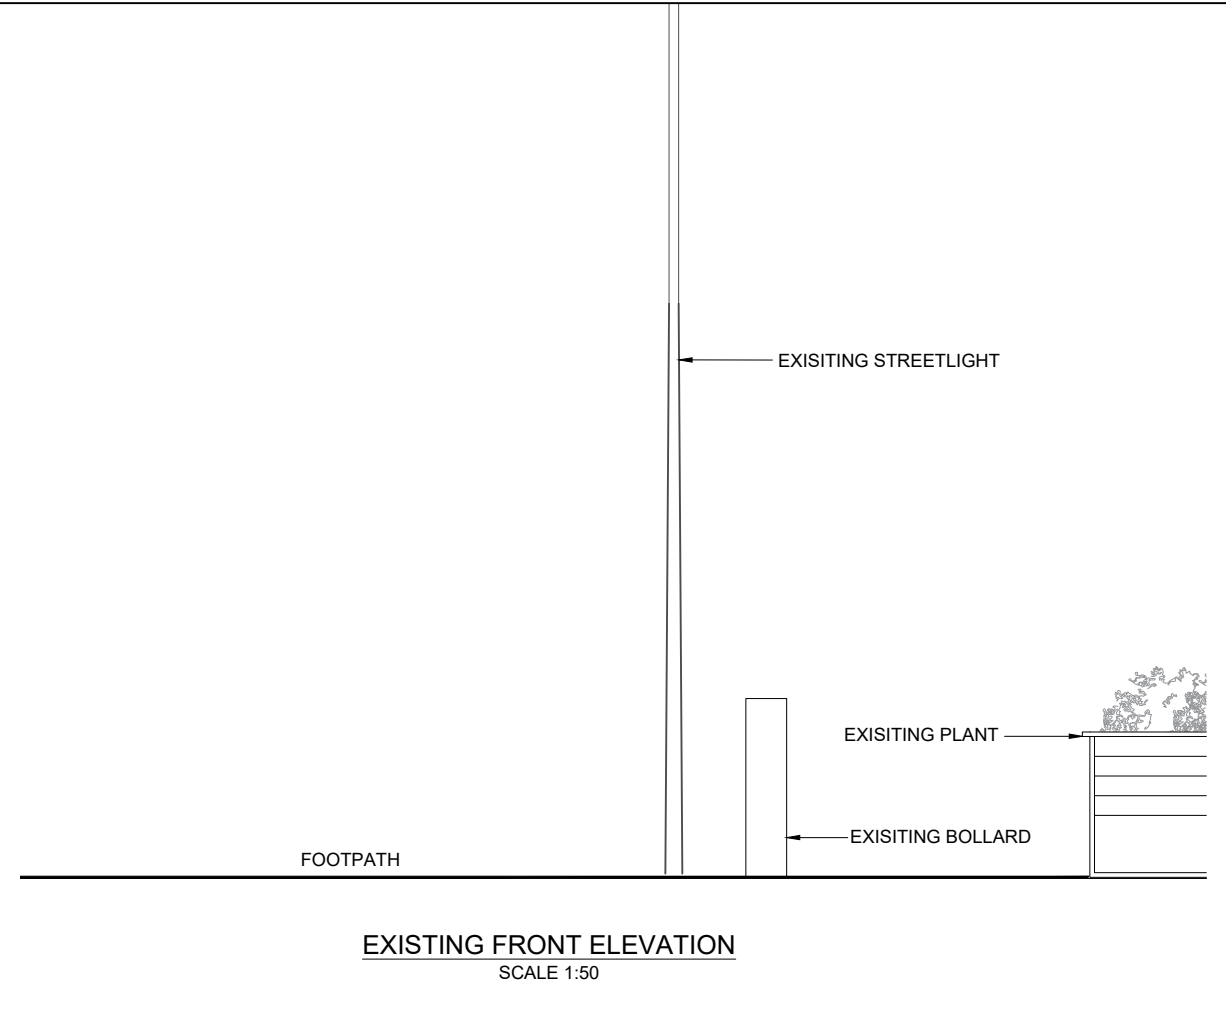


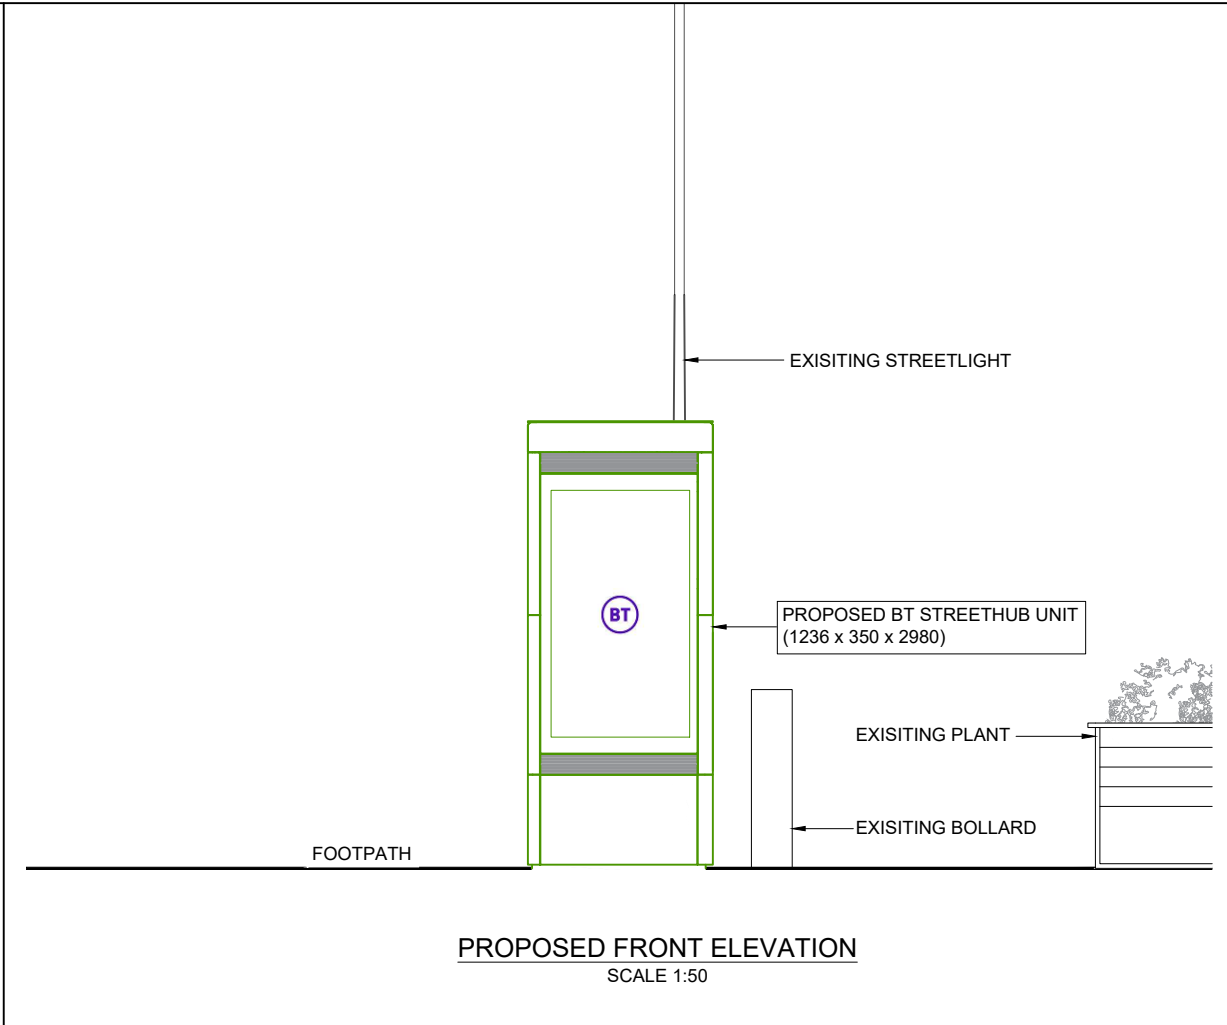

GENERAL NOTES

Use written dimensions only, do not scale from drawing. Use latest revision of all referenced information.

LAT 50.880584	LONG -1.030634
---------------	----------------

A	04-08-2025	New BT Streethub Structure	RMK	ABH
Rev	Date	Description	Drawn	Chkd

Drg Status PLANNING	
Cell No. & Name 3-HAV002	
Site Name & Address Pavement o/s 5 Queens Parade, London Road, Waterlooville, PO7 7EB	
Drawing Title EXISTING AND PROPOSED ELEVATIONS	
Scale 1:50	Date 04-08-2025
Drawn By RMK	Checked By ABH
Drawing Number 003	Revision A