
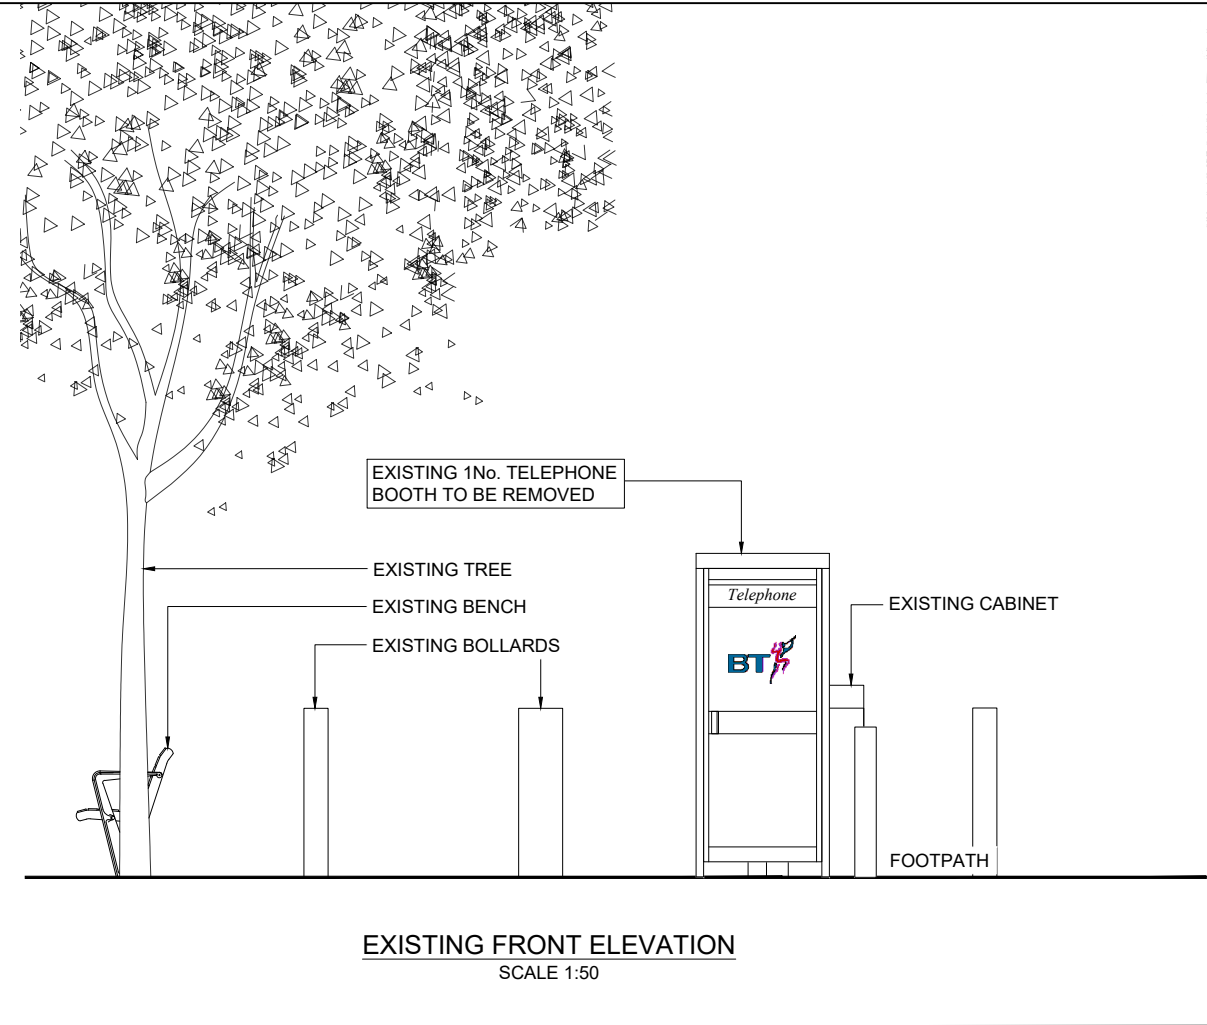
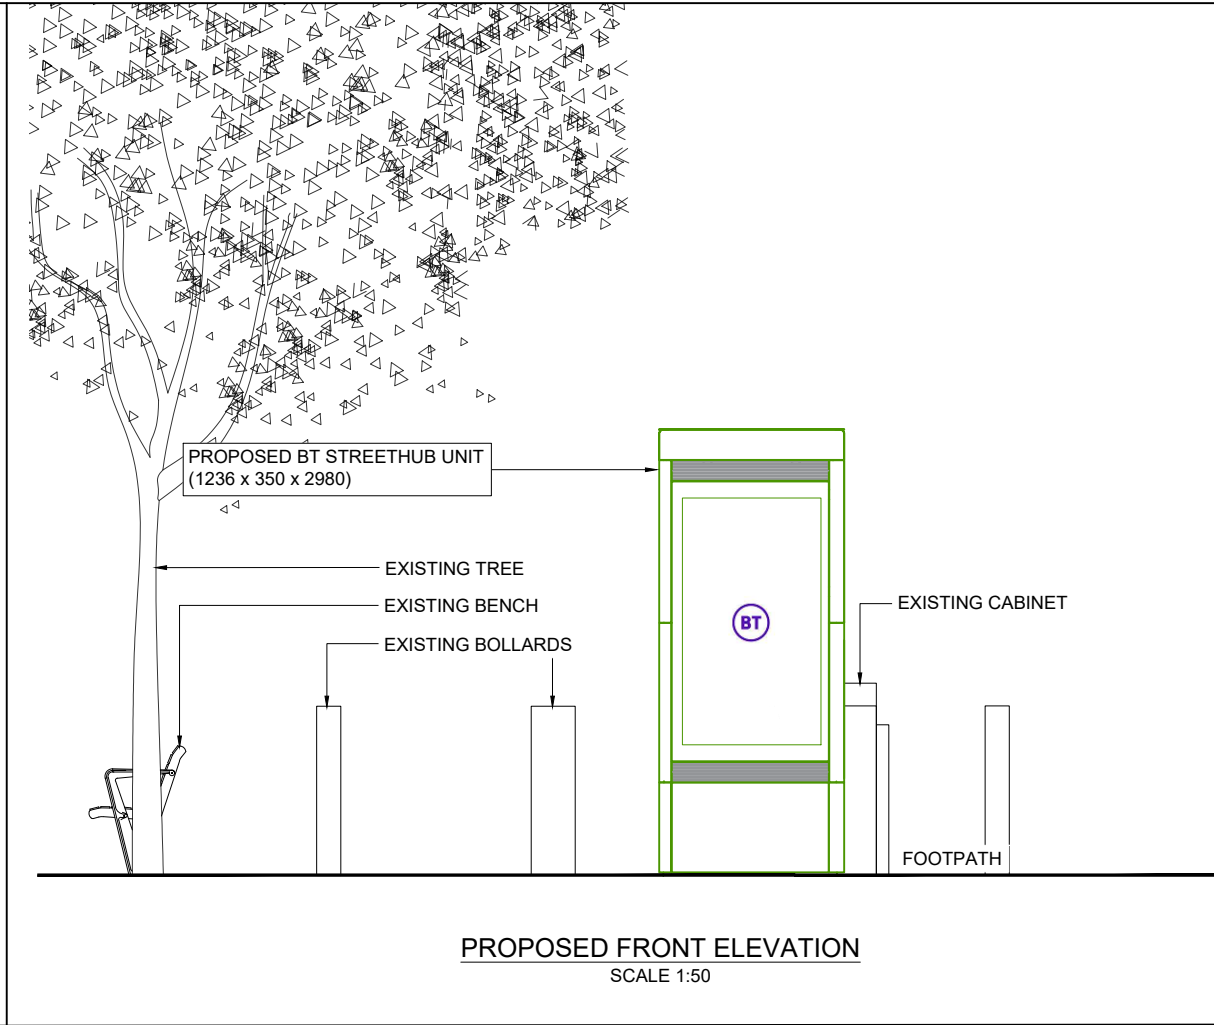


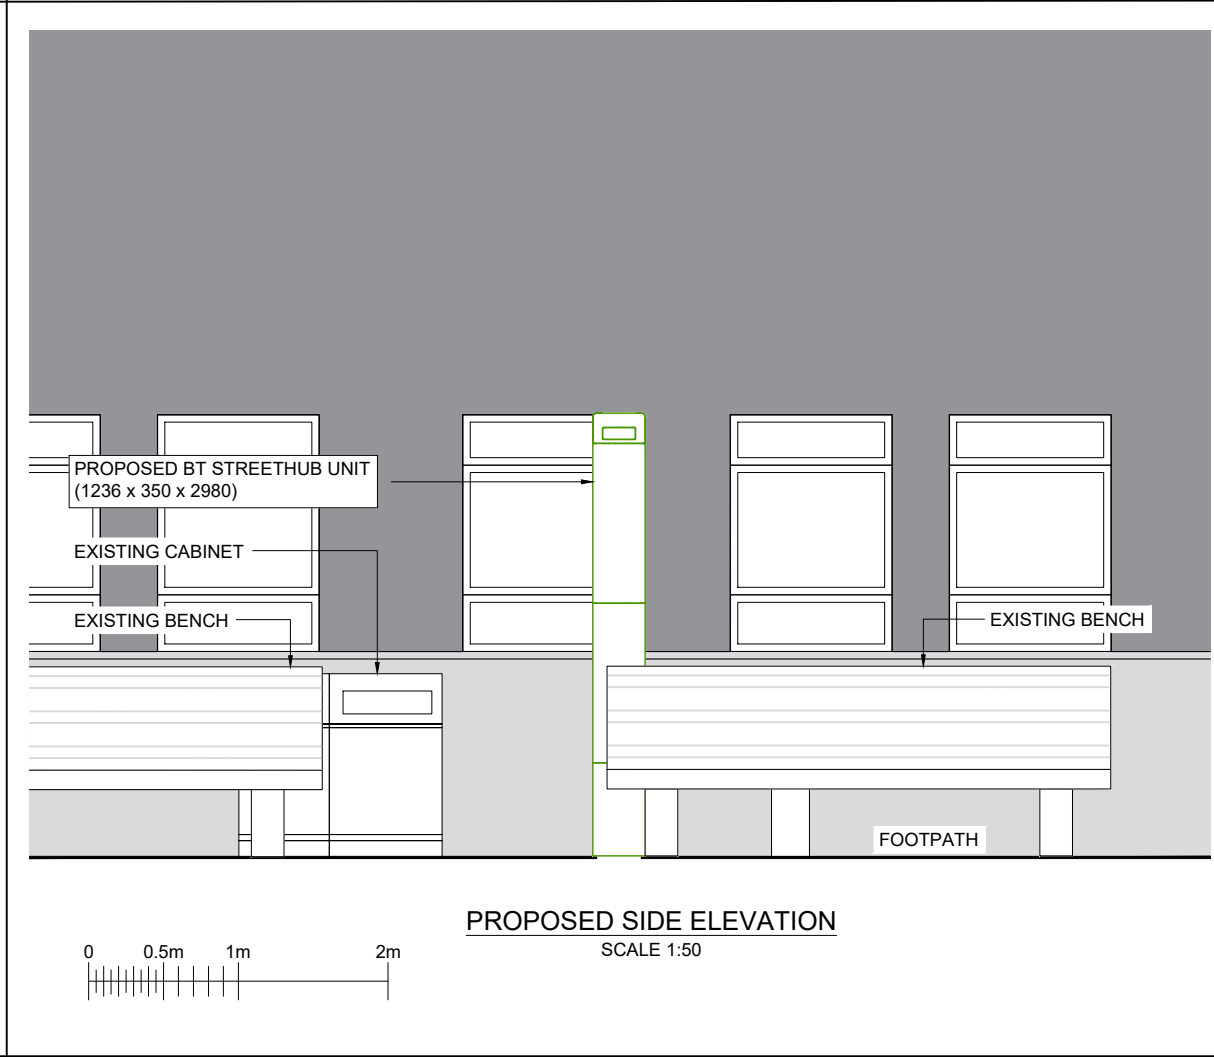

GENERAL NOTES

Use written dimensions only, do not scale from drawing. Use latest revision of all referenced information.

LAT 50.879458 LONG -1.032010

A	04-08-25	New BT Streethub Structure	PSB	ABH
Rev	Date	Description	Drawn	Chkd



Drg Status
PLANNING

Cell No. & Name

3-HAV001

Site Name & Address

Pavement o/s 308
London Road,
Waterlooville, PO7 7DS

Drawing Title

SITE LOCATION MAPS

Scale 1:50 Date 04-08-25

Drawn By PSB Checked By ABH

Drawing Number 003 Revision A