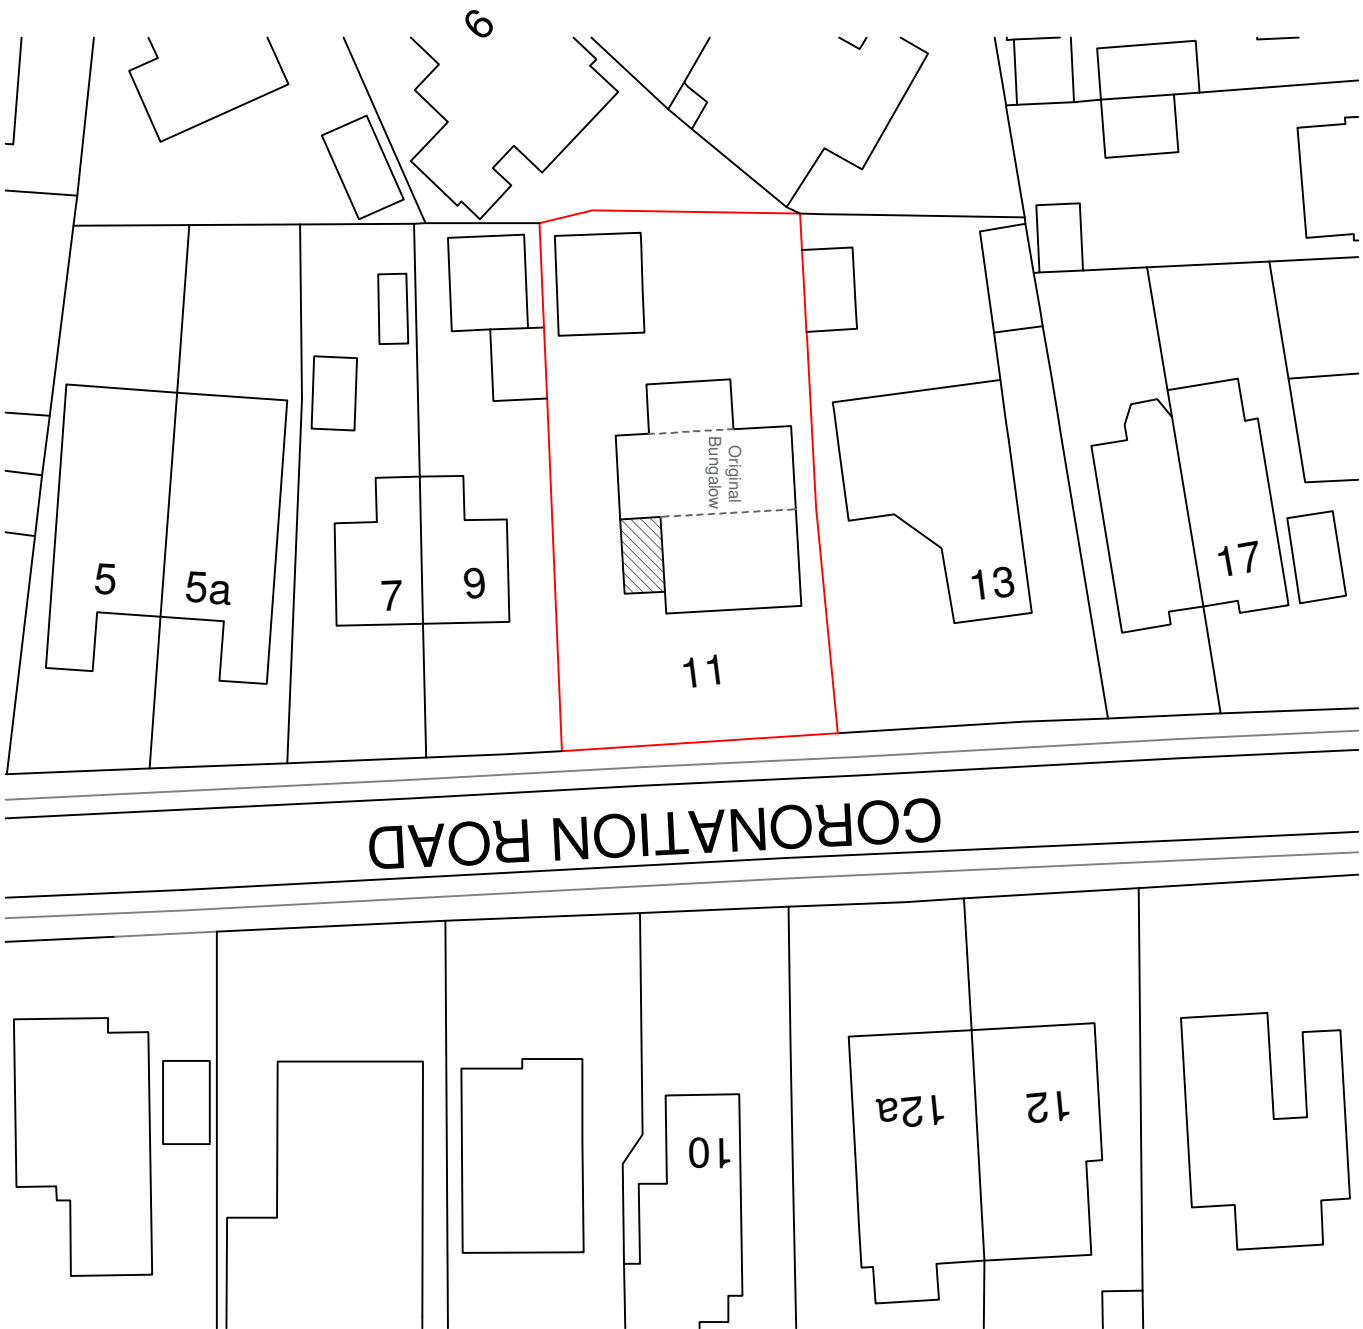


Your Home Plans Ltd
Chichester Enterprise Centre, Terminus
Road, Chichester, PO19 8TX
01243 908064
june@yourhomeplans.co.uk

11 Coronation Road
Hayling Island
Hampshire
PO11 9RZ

Block Plan

Project Number: 11COR-25
Date: 8th October 2025
Drawn By: Your Home Plans Ltd
Checked By: JEG

Drawing No:
B01

Scale: 1:500 A3