

Block Plan

PROPOSED



Location Plan

1:1250 EXISTING

This drawing is the copyright of Manorwood Construction Ltd but may be used for planning purposes by the Local Authority without breach of copyright.

Do not scale from this drawing unless for Local Authority planning purposes.

All dimensions must be checked on site prior to commencement of works.

Construction (Design and Management) Regulations 2015

This drawing is intended for Planning purposes only and as such does not highlight residual design related health and safety risks.

This information can be provided on request; however, it is anticipated that the full extent of residual risks will be identified during the detailed Building Regulations or construction design phase and prior to construction works commencing on site.

All responsibilities and duties of Principle Designer as stated within the above regulations now revert to the client unless Manorwood are appointed to undertake Building Regulations or construction drawings.



Suite 114
26 The Hornet
Chichester
West Sussex
PO19 7BB

tel: 01243 201 102
email: enquiries@manorwood.co.uk
web: www.manorwood.co.uk

Address

11, Record Road, Emsworth,
PO10 7NS

Drawing No. 2503RE_R0_000

Scale @ A3 1:1250 &
#####

Job No. 2503RE_R0

Drawn By MD

Checked By BK

Drawn On 01.05.2025

Issued On 01.05.2025

Drawing Location & Block


Status Planning


Revision

00 01.05.2025



Indicative: 0.0°

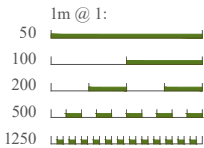

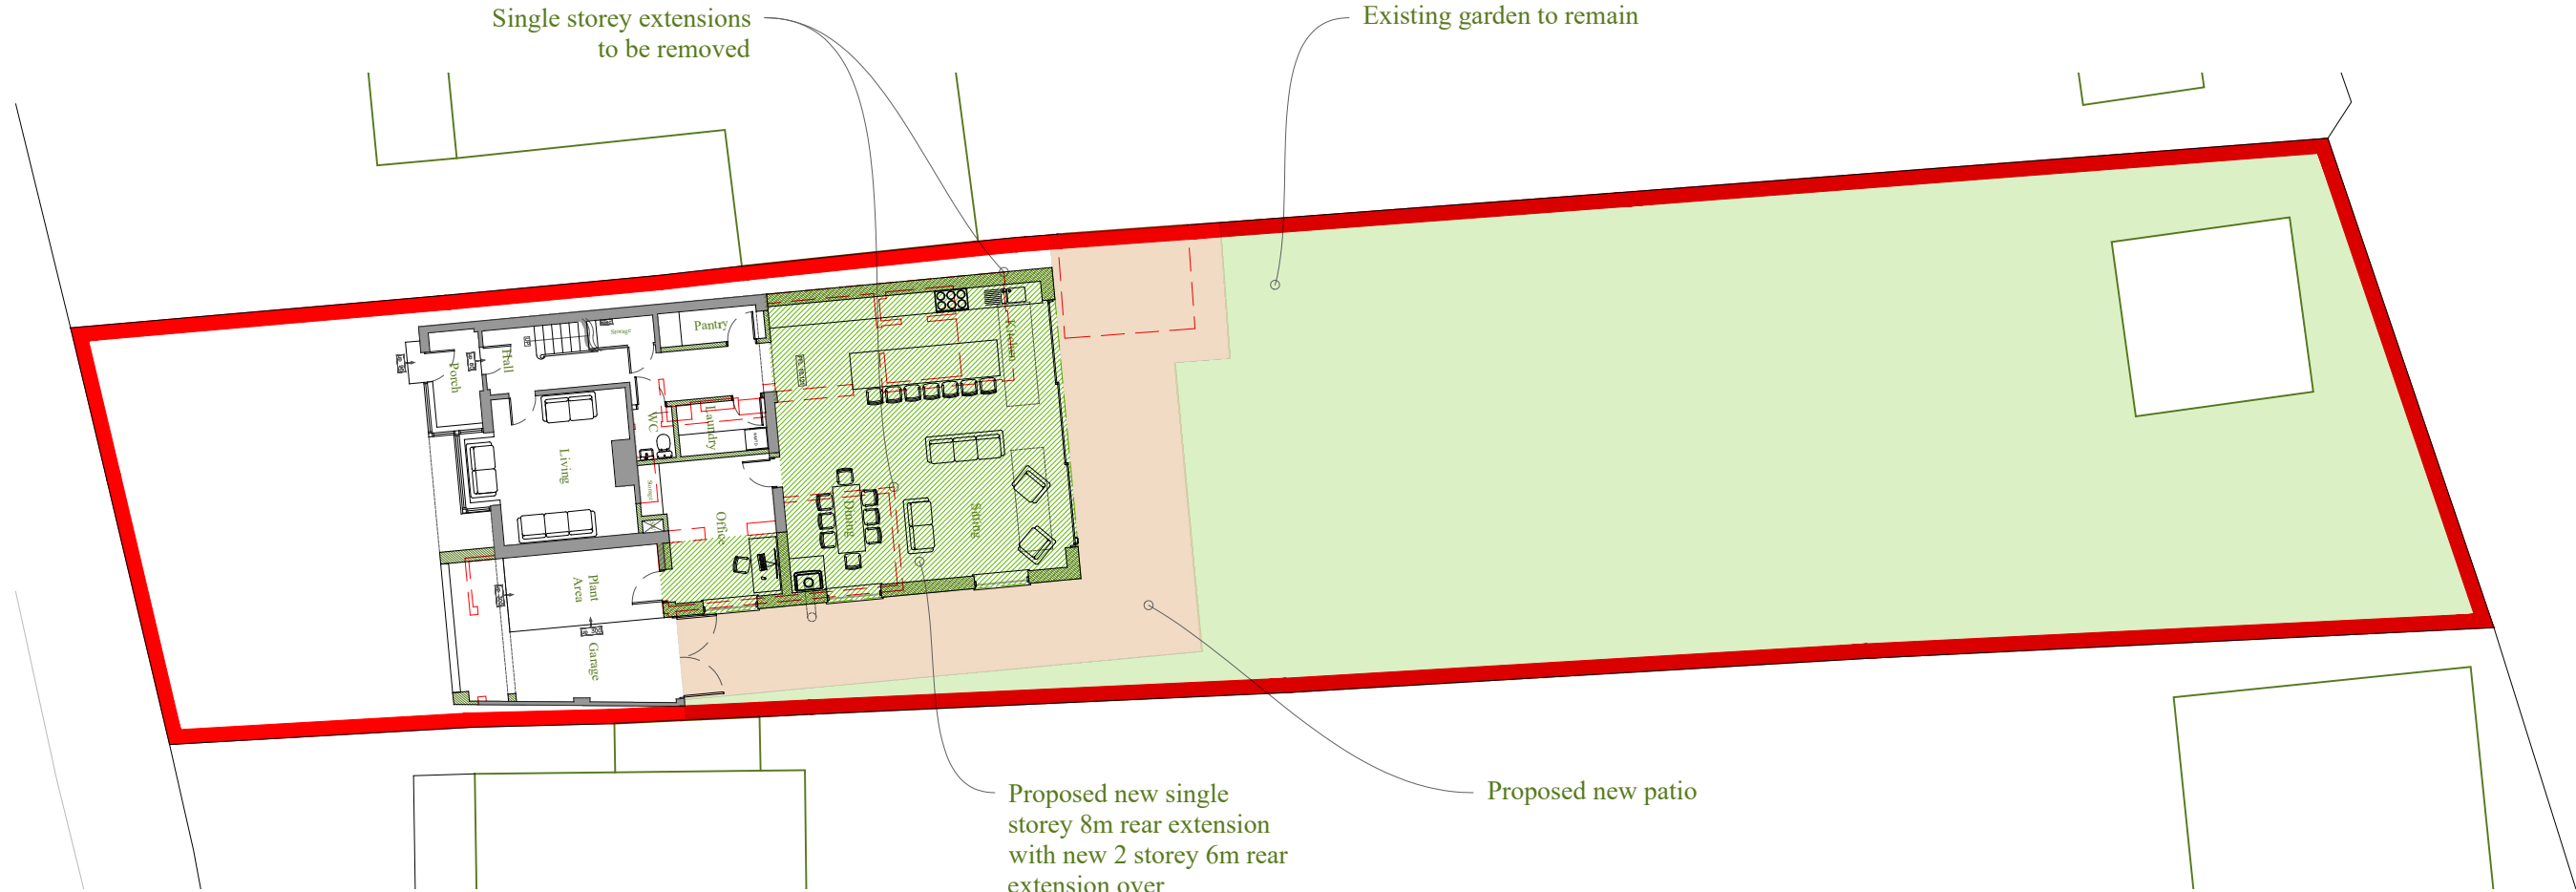

Block Plan
1:200 | PROPOSED

This drawing is the copyright of Manorwood Construction Ltd but may be used for planning purposes by the Local Authority without breach of copyright.

Do not scale from this drawing unless for Local Authority planning purposes.

All dimensions must be checked on site prior to commencement of works.

Construction (Design and Management) Regulations 2015

This drawing is intended for Planning purposes only and as such does not highlight residual design related health and safety risks.

This information can be provided on request; however, it is anticipated that the full extent of residual risks will be identified during the detailed Building Regulations or construction design phase and prior to construction works commencing on site.

All responsibilities and duties of Principle Designer as stated within the above regulations now revert to the client unless Manorwood are appointed to undertake Building Regulations or construction drawings.



Suite 114
26 The Hornet
Chichester
West Sussex
PO19 7BB

tel: 01243 201 102
email: enquiries@manorwood.co.uk
web: www.manorwood.co.uk

Address
11, Record Road, Emsworth,
PO10 7NS

Drawing No. 2503RE_R0_001

Scale @ A3 ##### &
1:200
Job No. 2503RE_R0

Drawn By MD

Checked By BK

Drawn On 01.05.2025

Issued On 01.05.2025

Drawing Location & Block


Status Planning


Revision

00 01.05.2025




Indicative: 0.0°

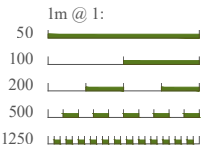

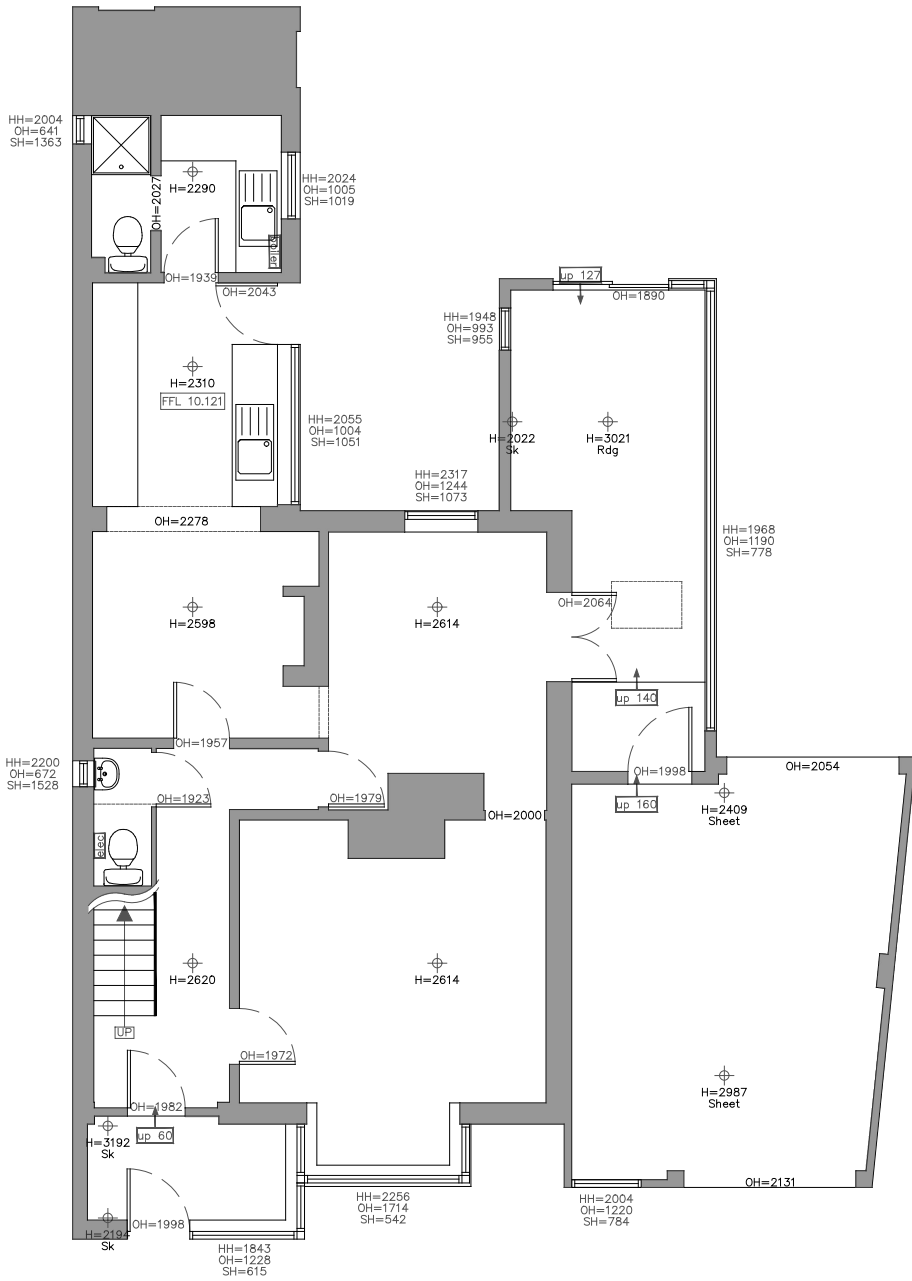

Ground Floor Plan

1:100 | EXISTING

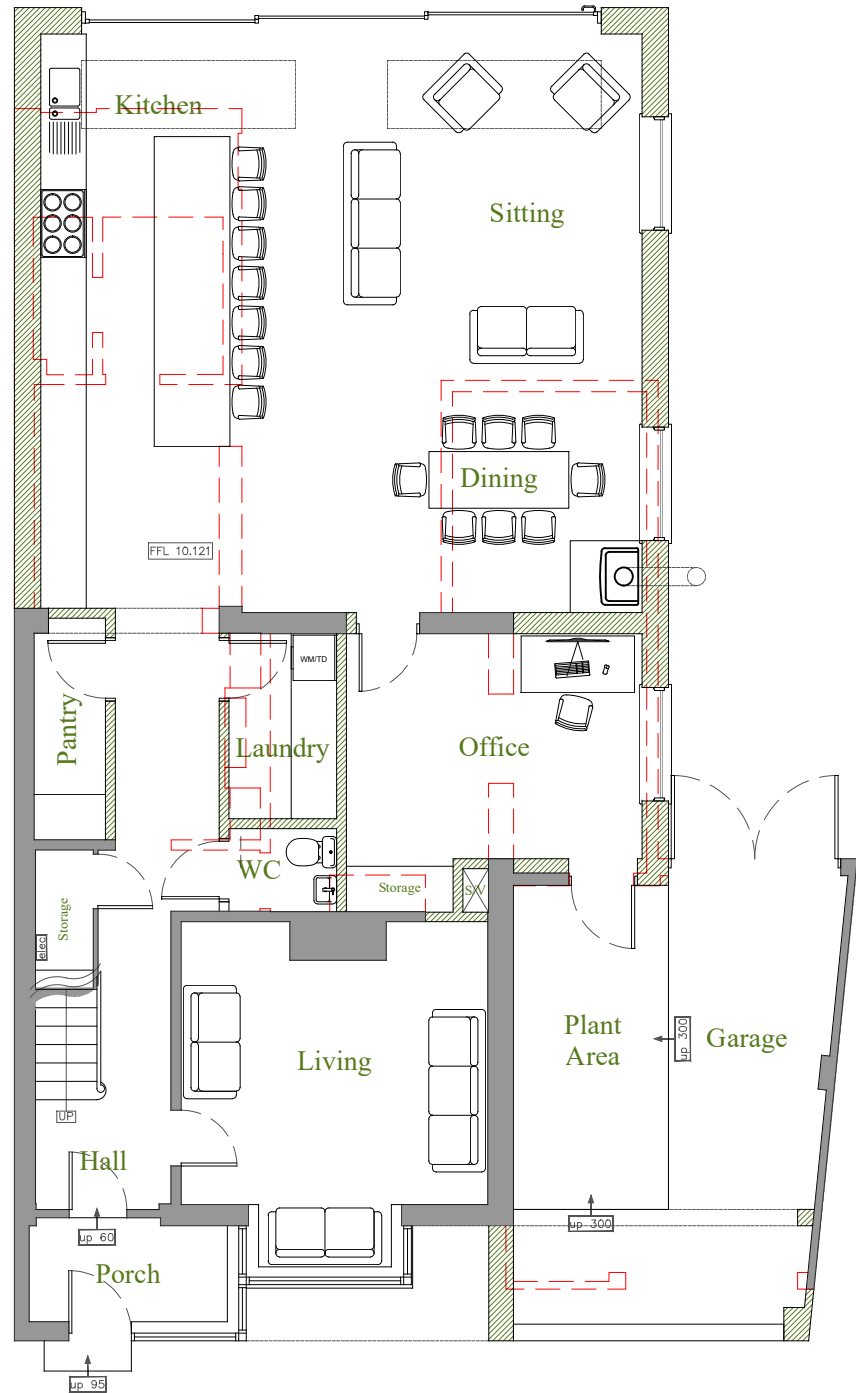

Ground Floor Plan

1:100 | PROPOSED

This drawing is the copyright of Manorwood Construction Ltd but may be used for planning purposes by the Local Authority without breach of copyright.

Do not scale from this drawing unless for Local Authority planning purposes.

All dimensions must be checked on site prior to commencement of works.

Construction (Design and Management) Regulations 2015

This drawing is intended for Planning purposes only and as such does not highlight residual design related health and safety risks.

This information can be provided on request; however, it is anticipated that the full extent of residual risks will be identified during the detailed Building Regulations or construction design phase and prior to construction works commencing on site.

All responsibilities and duties of Principle Designer as stated within the above regulations now revert to the client unless Manorwood are appointed to undertake Building Regulations or construction drawings.



Suite 114
26 The Hornet
Chichester
West Sussex
PO19 7BB

tel: 01243 201 102
email: enquiries@manorwood.co.uk
web: www.manorwood.co.uk

Address

11, Record Road, Emsworth,
PO10 7NS

Drawing No. 2503RE_R0_100

Scale @ A3 1:100

Job No. 2503RE_R0

Drawn By MD

Checked By BK

Drawn On 01.05.2025

Issued On 01.05.2025

Drawing Ground Floor Plan

Status Planning

Revision

00 01.05.2025



Indicative: 85.0°

1m @ 1:
50
100
200
500
1250

This drawing is the copyright of Manorwood Construction Ltd but may be used for planning purposes by the Local Authority without breach of copyright.

Do not scale from this drawing unless for Local Authority planning purposes.

All dimensions must be checked on site prior to commencement of works.

Construction (Design and Management) Regulations 2015

This drawing is intended for Planning purposes only and as such does not highlight residual design related health and safety risks.

This information can be provided on request; however, it is anticipated that the full extent of residual risks will be identified during the detailed Building Regulations or construction design phase and prior to construction works commencing on site.

All responsibilities and duties of Principle Designer as stated within the above regulations now revert to the client unless Manorwood are appointed to undertake Building Regulations or construction drawings.



Suite 114
26 The Hornet
Chichester
West Sussex
PO19 7BB

tel: 01243 201 102
email: enquiries@manorwood.co.uk
web: www.manorwood.co.uk

Address

11, Record Road, Emsworth,
PO10 7NS

Drawing No. 2503RE_R0_101

Scale @ A3 1:100

Job No. 2503RE_R0

Drawn By MD

Checked By BK

Drawn On 01.05.2025

Issued On 01.05.2025

Drawing First Floor Plan



Status Planning

Revision


00 01.05.2025




Indicative: 85.0°

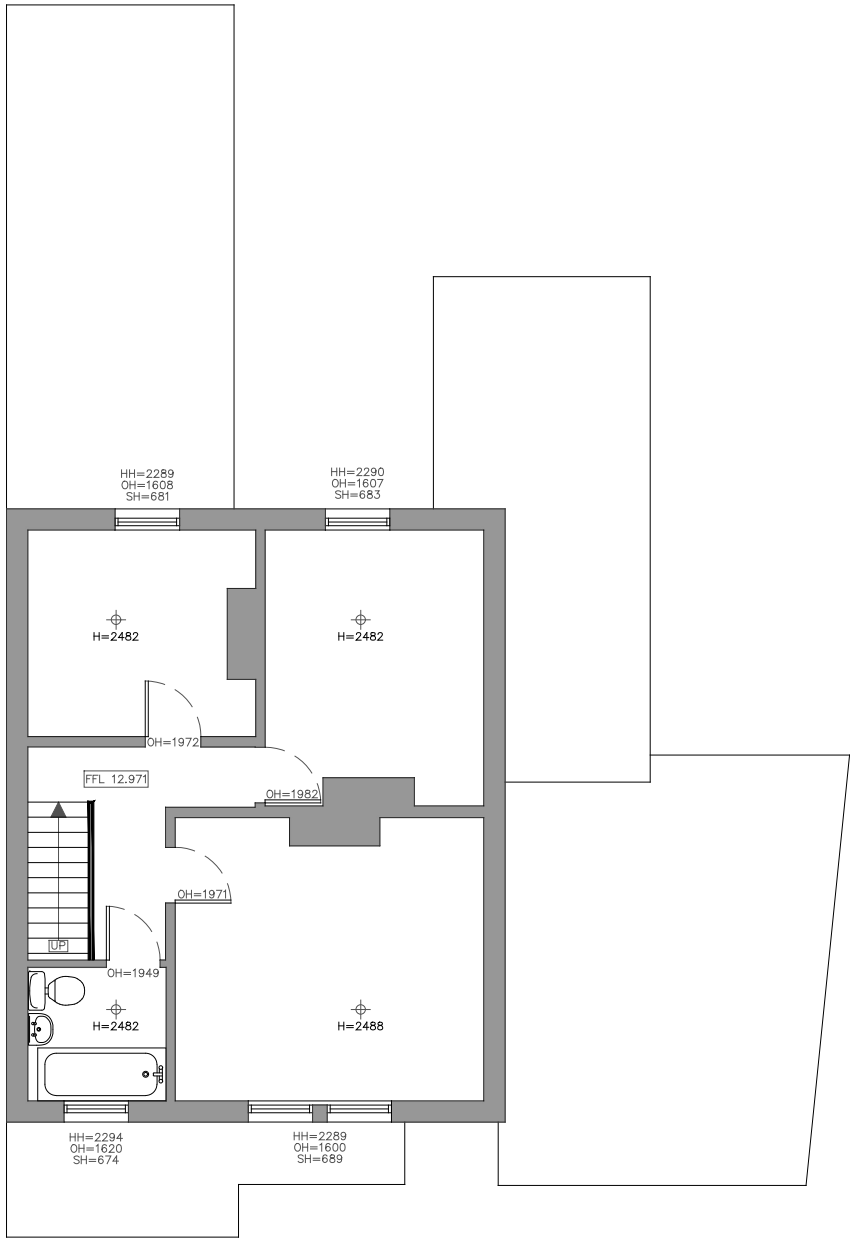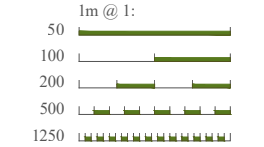

First Floor Plan
1:100 | EXISTING

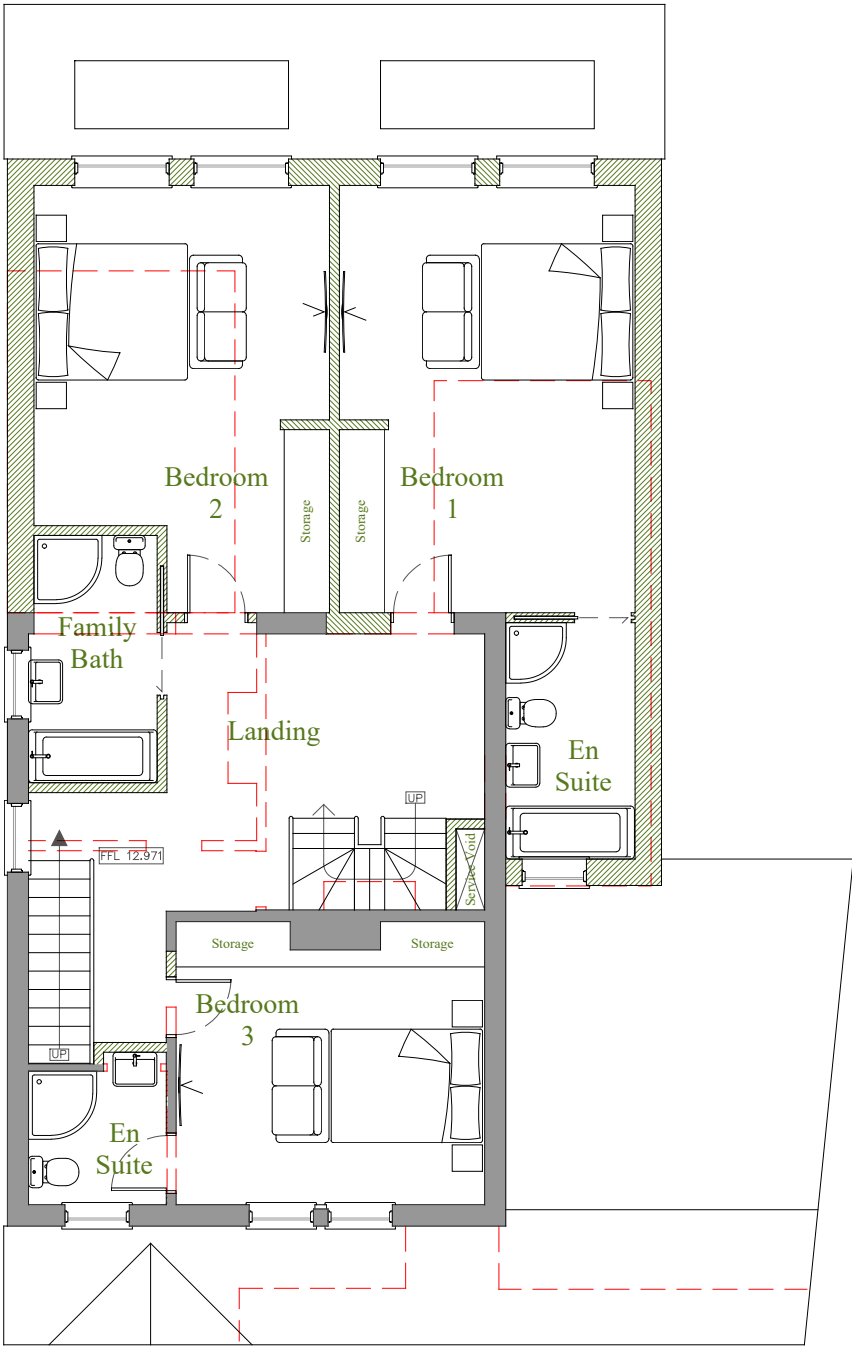


First Floor Plan
1:100 | PROPOSED

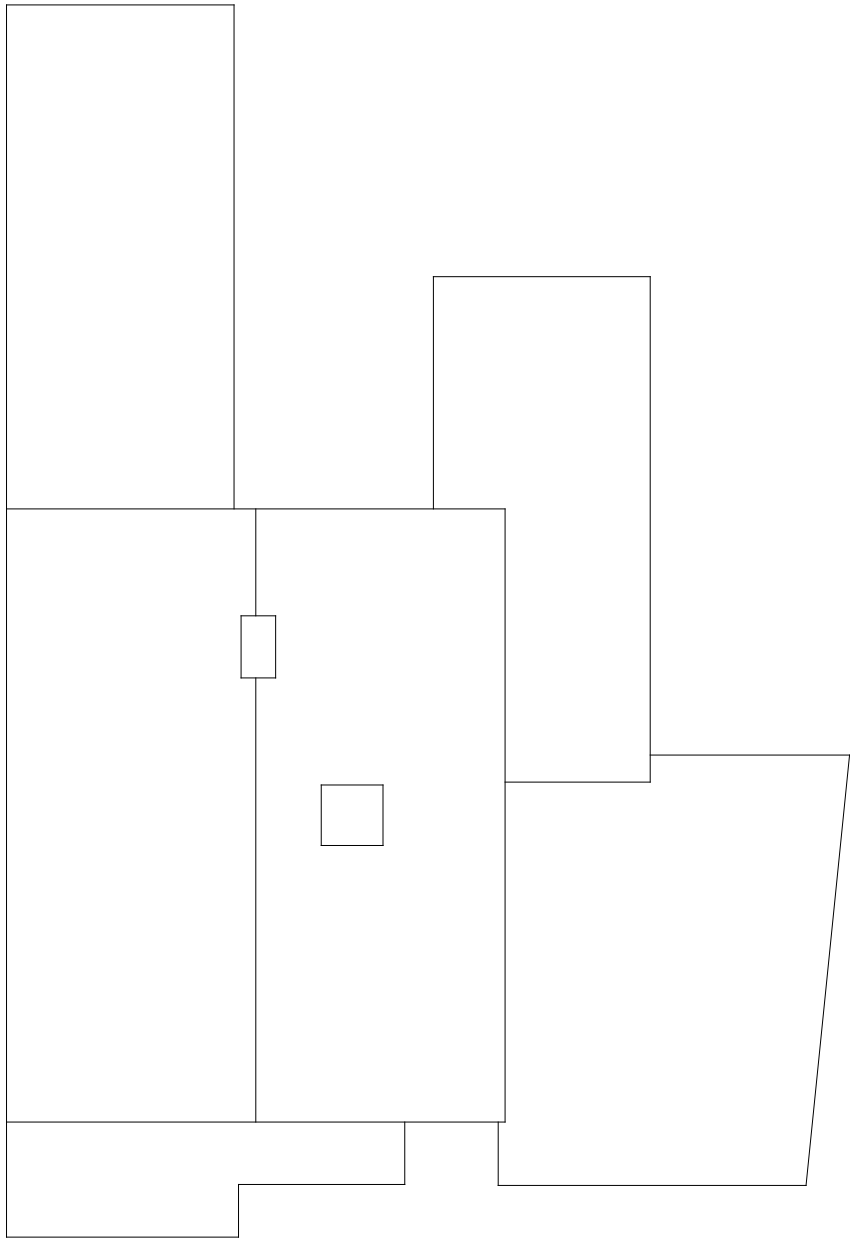

Second Floor Plan

1:100 | EXISTING

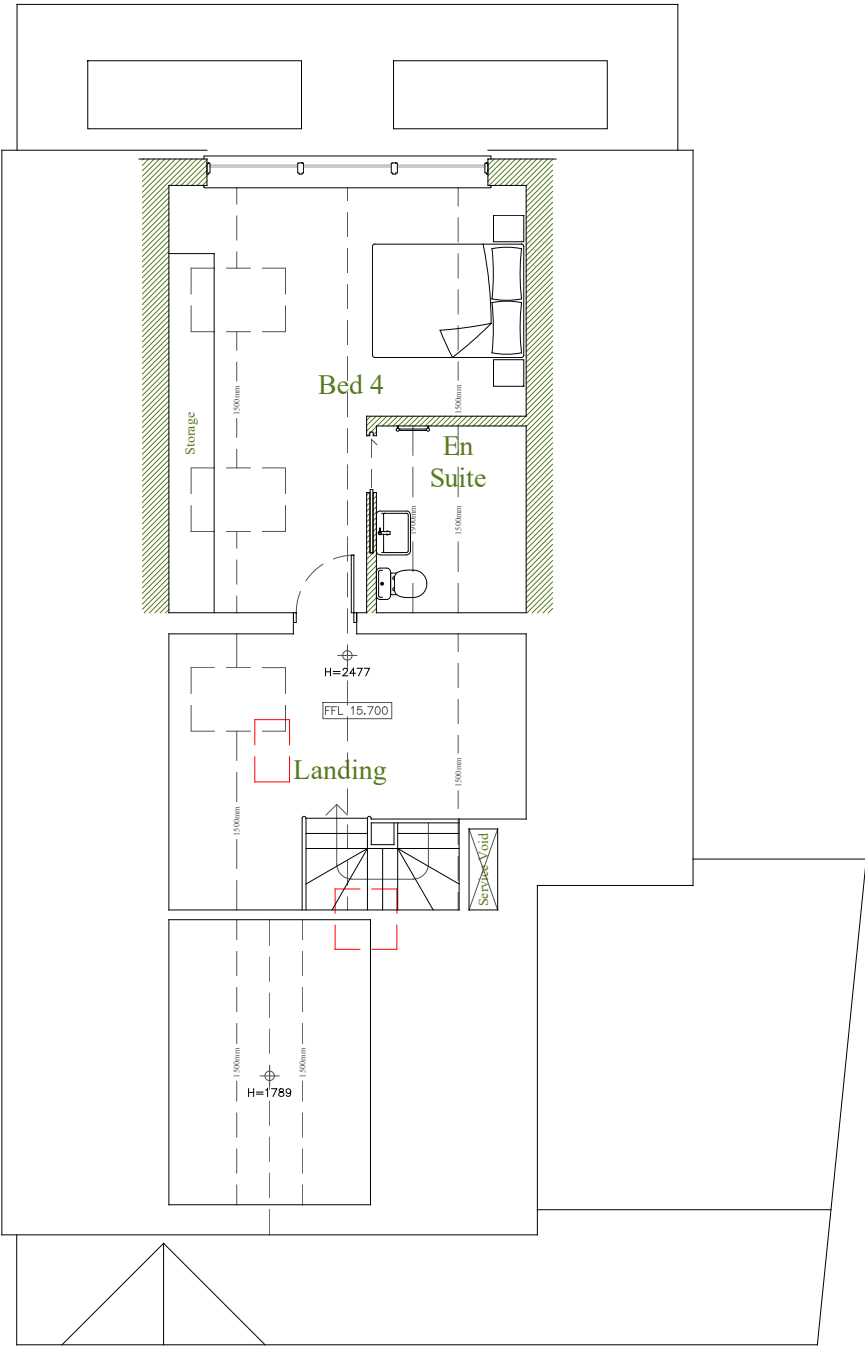

Second Floor Plan

1:100 | PROPOSED

This drawing is the copyright of Manorwood Construction Ltd but may be used for planning purposes by the Local Authority without breach of copyright.

Do not scale from this drawing unless for Local Authority planning purposes.


All dimensions must be checked on site prior to commencement of works.

Construction (Design and Management) Regulations 2015

This drawing is intended for Planning purposes only and as such does not highlight residual design related health and safety risks.

This information can be provided on request; however, it is anticipated that the full extent of residual risks will be identified during the detailed Building Regulations or construction design phase and prior to construction works commencing on site.

All responsibilities and duties of Principle Designer as stated within the above regulations now revert to the client unless Manorwood are appointed to undertake Building Regulations or construction drawings.

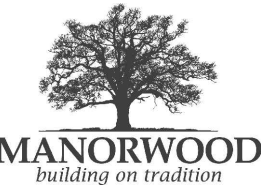

Suite 114
26 The Hornet
Chichester
West Sussex
PO19 7BB

tel: 01243 201 102
email: enquiries@manorwood.co.uk
web: www.manorwood.co.uk

Address

11, Record Road, Emsworth,
PO10 7NS

Drawing No. 2503RE_R0_102

Scale @ A3 1:100

Job No. 2503RE_R0

Drawn By MD

Checked By BK

Drawn On 01.05.2025

Issued On 01.05.2025

Drawing Second Floor Plan


Status Planning

Revision

00 01.05.2025



Indicative: 85.0°

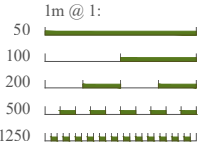



West

1:100 | EXISTING



West

1:100 | PROPOSED

New timber Sash
windows

Vertical timber cladding

New roller shutter
garage

New timber windows &
doors to Porch & bay

This drawing is the copyright of Manorwood Construction Ltd but may be used for planning purposes by the Local Authority without breach of copyright.

Do not scale from this drawing unless for Local Authority planning purposes.

All dimensions must be checked on site prior to commencement of works.

Construction (Design and Management) Regulations 2015

This drawing is intended for Planning purposes only and as such does not highlight residual design related health and safety risks.

This information can be provided on request; however, it is anticipated that the full extent of residual risks will be identified during the detailed Building Regulations or construction design phase and prior to construction works commencing on site.

All responsibilities and duties of Principle Designer as stated within the above regulations now revert to the client unless Manorwood are appointed to undertake Building Regulations or construction drawings.



Suite 114
26 The Hornet
Chichester
West Sussex
PO19 7BB

tel: 01243 201 102
email: enquiries@manorwood.co.uk
web: www.manorwood.co.uk

Address

11, Record Road, Emsworth,
PO10 7NS

Drawing No. 2503RE_R0_103

Scale @ A3 1:100

Job No. 2503RE_R0

Drawn By MD

Checked By BK

Drawn On 01.05.2025


Issued On 01.05.2025

Drawing West Elevations

Status Planning


Revision

00 01.05.2025

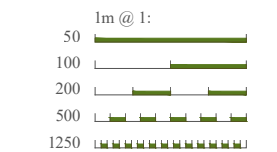



South
1:100 | EXISTING

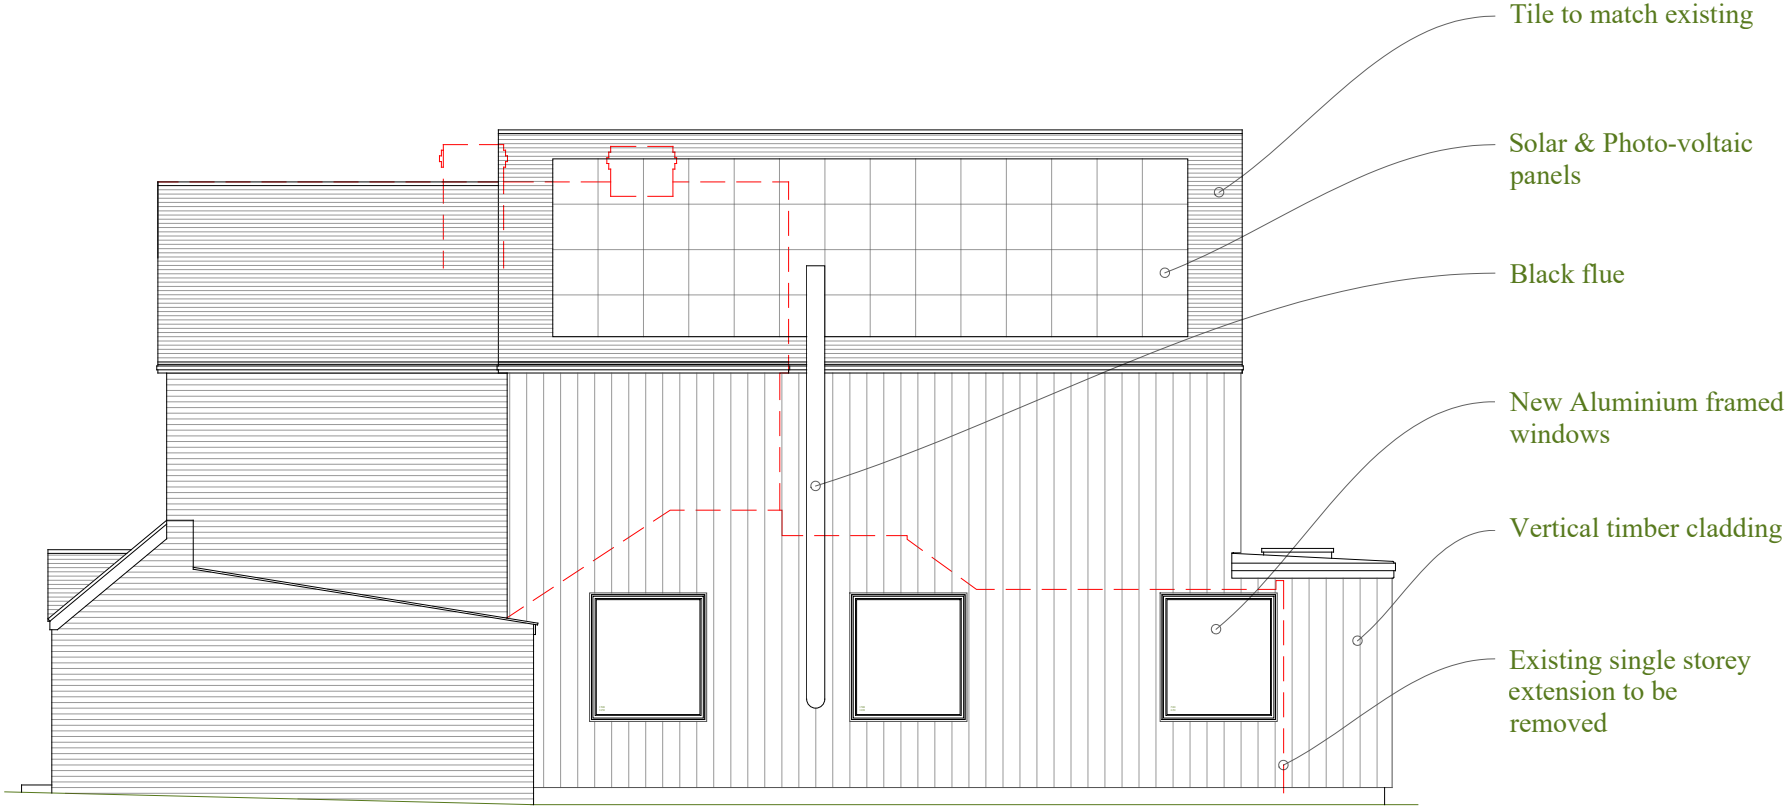

South
1:100 | PROPOSED

This drawing is the copyright of Manorwood Construction Ltd but may be used for planning purposes by the Local Authority without breach of copyright.

Do not scale from this drawing unless for Local Authority planning purposes.

All dimensions must be checked on site prior to commencement of works.

Construction (Design and Management) Regulations 2015

This drawing is intended for Planning purposes only and as such does not highlight residual design related health and safety risks.

This information can be provided on request; however, it is anticipated that the full extent of residual risks will be identified during the detailed Building Regulations or construction design phase and prior to construction works commencing on site.

All responsibilities and duties of Principle Designer as stated within the above regulations now revert to the client unless Manorwood are appointed to undertake Building Regulations or construction drawings.



Suite 114
26 The Hornet
Chichester
West Sussex
PO19 7BB

tel: 01243 201 102
email: enquiries@manorwood.co.uk
web: www.manorwood.co.uk

Address

11, Record Road, Emsworth,
PO10 7NS

Drawing No. 2503RE_R0_104

Scale @ A3 1:100

Job No. 2503RE_R0

Drawn By MD

Checked By BK

Drawn On 01.05.2025


Issued On 01.05.2025

Drawing South Elevations

Status Planning

Revision

00 01.05.2025

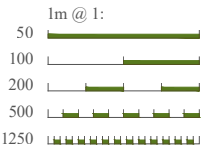

This drawing is the copyright of Manorwood Construction Ltd but may be used for planning purposes by the Local Authority without breach of copyright.

Do not scale from this drawing unless for Local Authority planning purposes.

All dimensions must be checked on site prior to commencement of works.

Construction (Design and Management) Regulations 2015

This drawing is intended for Planning purposes only and as such does not highlight residual design related health and safety risks.

This information can be provided on request; however, it is anticipated that the full extent of residual risks will be identified during the detailed Building Regulations or construction design phase and prior to construction works commencing on site.

All responsibilities and duties of Principle Designer as stated within the above regulations now revert to the client unless Manorwood are appointed to undertake Building Regulations or construction drawings.



Suite 114
26 The Hornet
Chichester
West Sussex
PO19 7BB

tel: 01243 201 102
email: enquiries@manorwood.co.uk
web: www.manorwood.co.uk

Address

11, Record Road, Emsworth,
PO10 7NS

Drawing No. 2503RE_R0_105

Scale @ A3 1:100

Job No. 2503RE_R0

Drawn By MD

Checked By BK

Drawn On 01.05.2025



Issued On 01.05.2025

Drawing East Elevations

Status Planning

Revision

00 01.05.2025

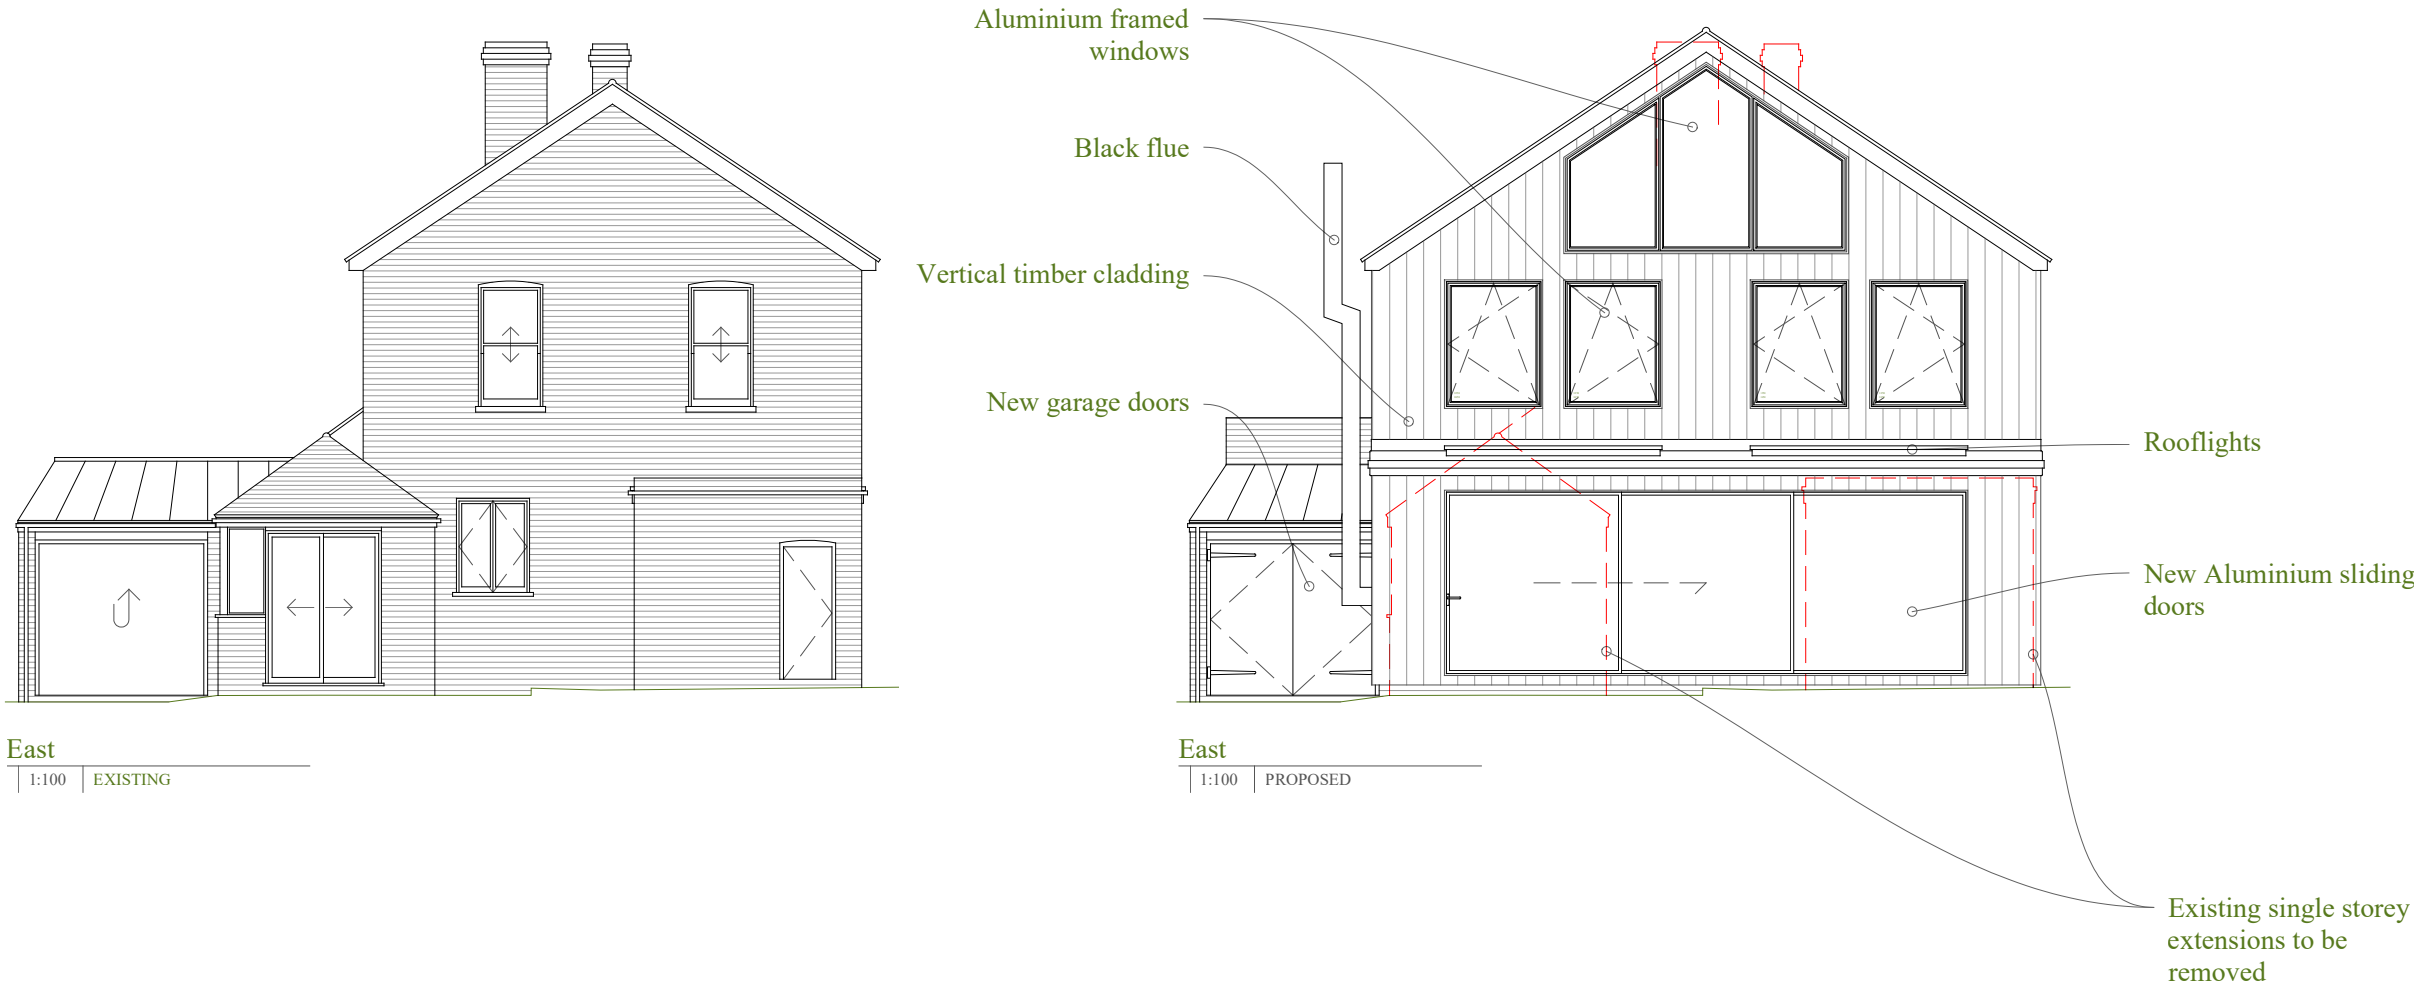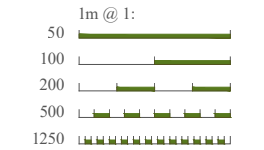

This drawing is the copyright of Manorwood Construction Ltd but may be used for planning purposes by the Local Authority without breach of copyright.

Do not scale from this drawing unless for Local Authority planning purposes.

All dimensions must be checked on site prior to commencement of works.

Construction (Design and Management) Regulations 2015

This drawing is intended for Planning purposes only and as such does not highlight residual design related health and safety risks.

This information can be provided on request; however, it is anticipated that the full extent of residual risks will be identified during the detailed Building Regulations or construction design phase and prior to construction works commencing on site.

All responsibilities and duties of Principle Designer as stated within the above regulations now revert to the client unless Manorwood are appointed to undertake Building Regulations or construction drawings.



Suite 114
26 The Hornet
Chichester
West Sussex
PO19 7BB

tel: 01243 201 102
email: enquiries@manorwood.co.uk
web: www.manorwood.co.uk

Address
11, Record Road, Emsworth,
PO10 7NS

Drawing No. 2503RE_R0_106

Scale @ A3 1:100

Job No. 2503RE_R0

Drawn By MD

Checked By BK



Drawn On 01.05.2025

Issued On 01.05.2025


Drawing North Elevations

Status Planning

Revision
00 01.05.2025

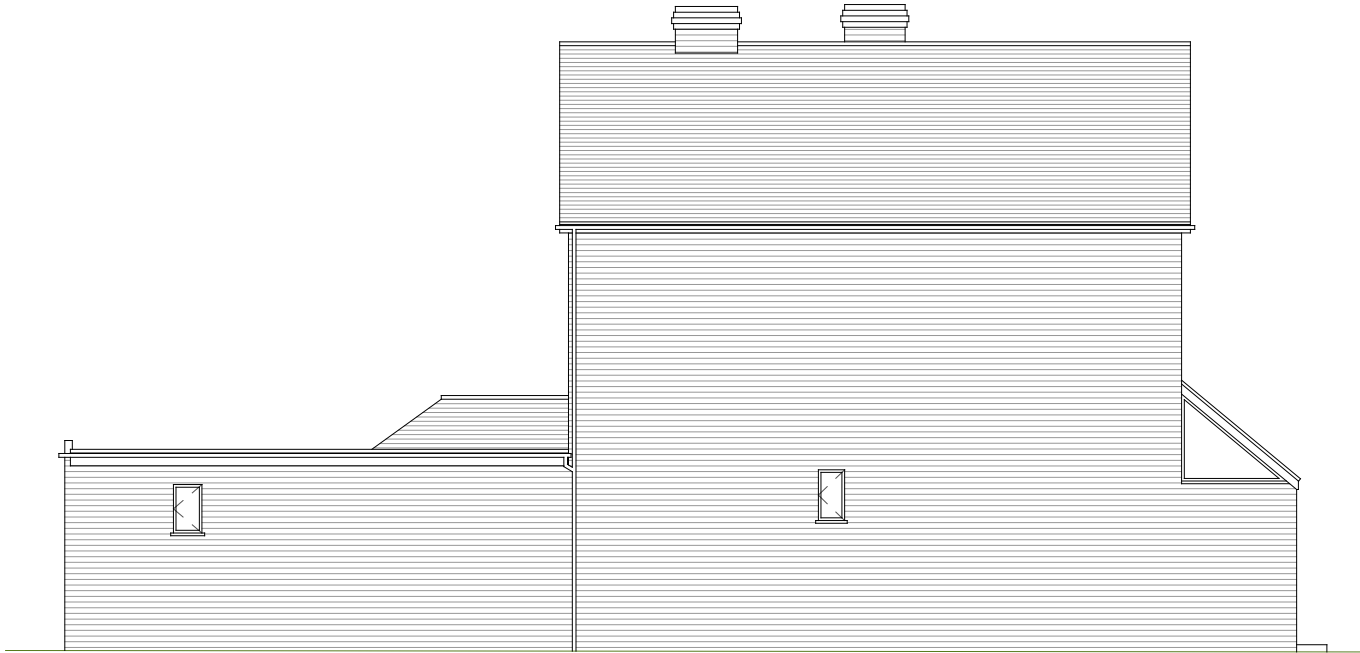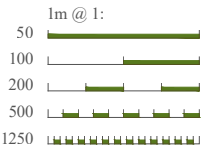

North
1:100 EXISTING

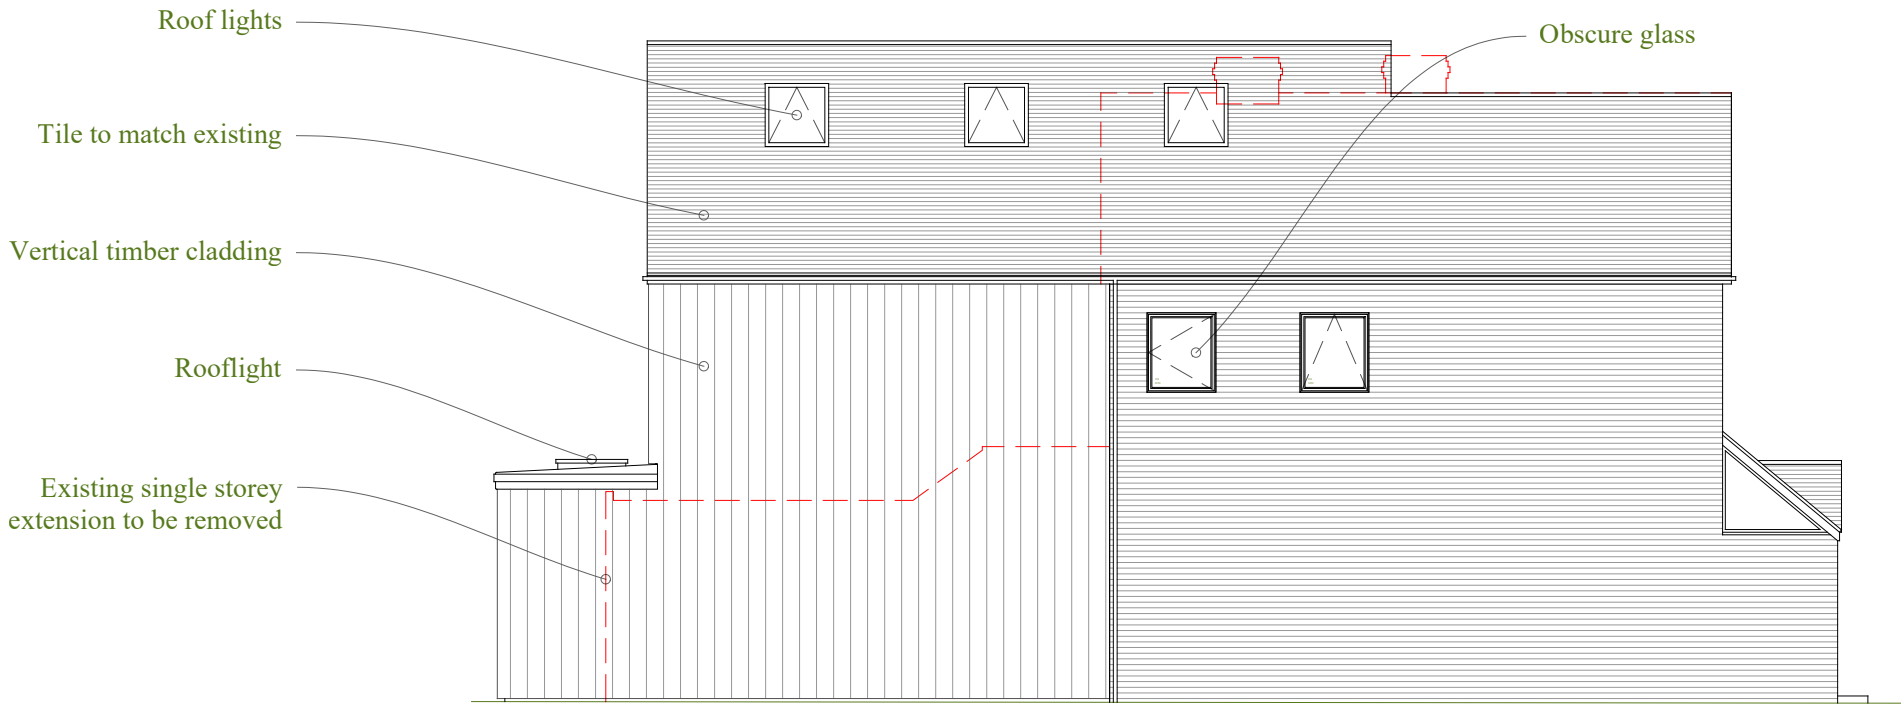

North
1:100 PROPOSED