
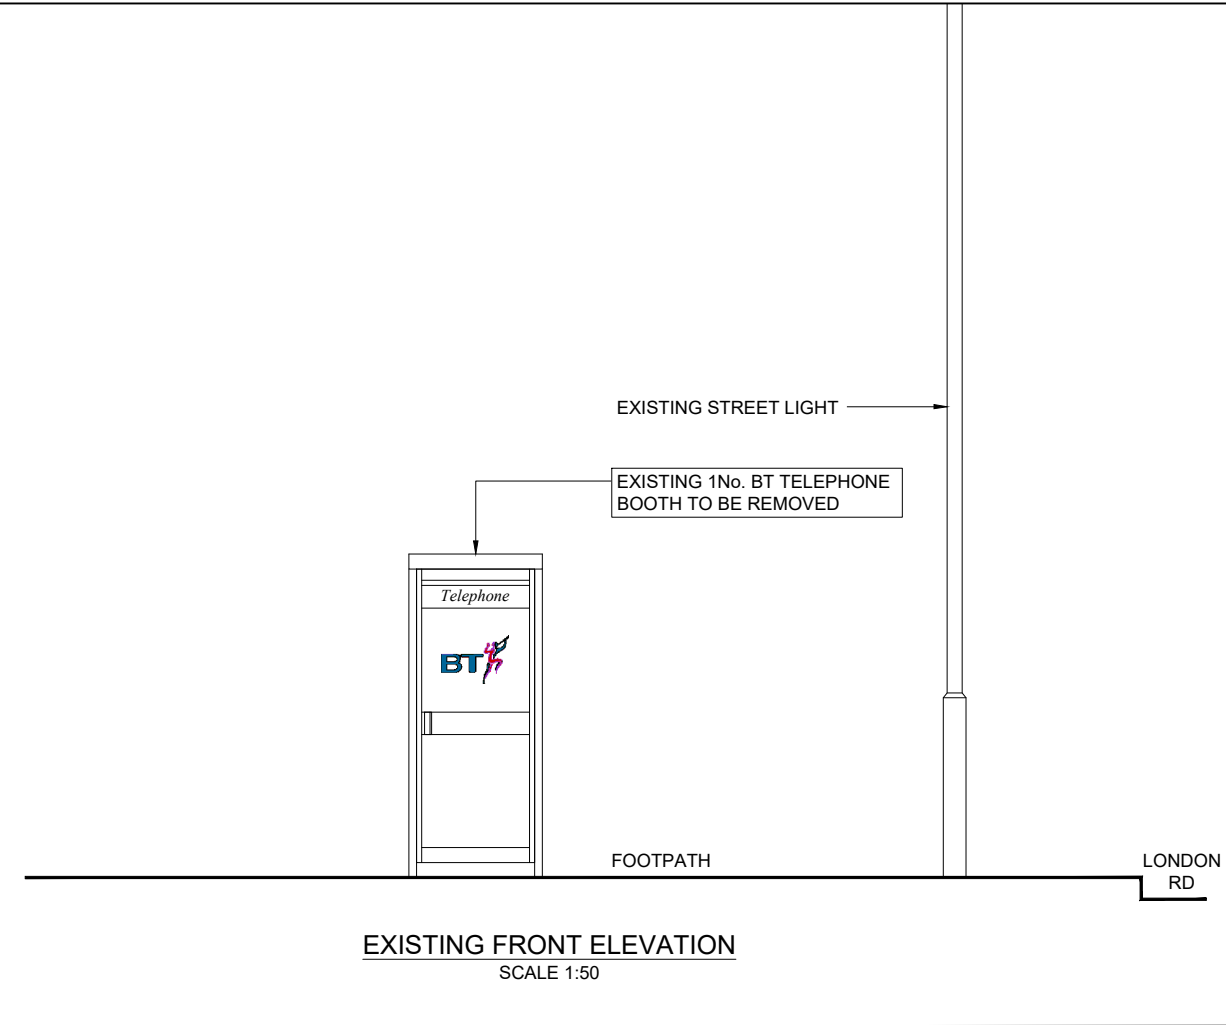
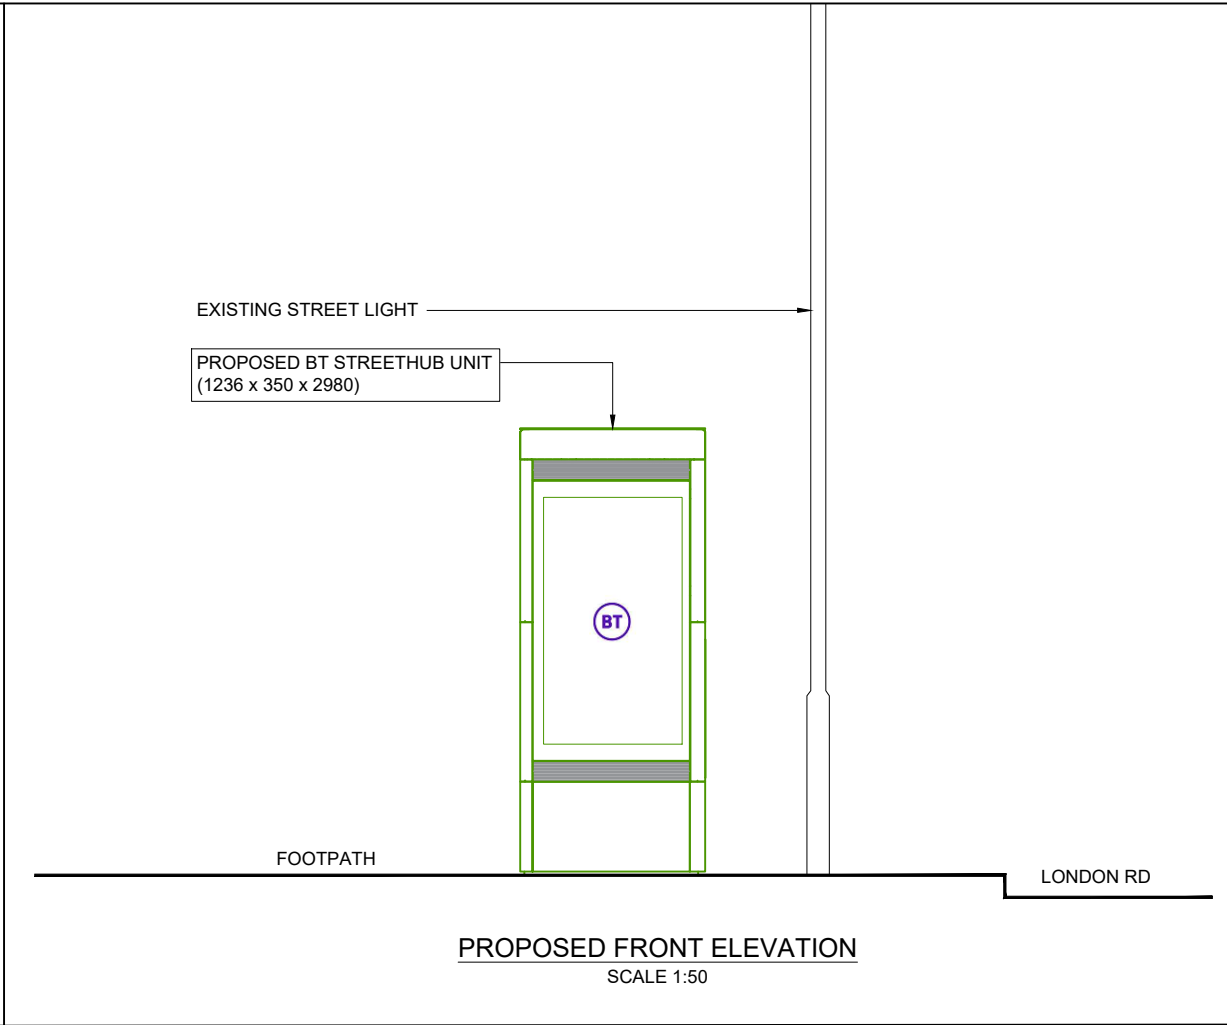


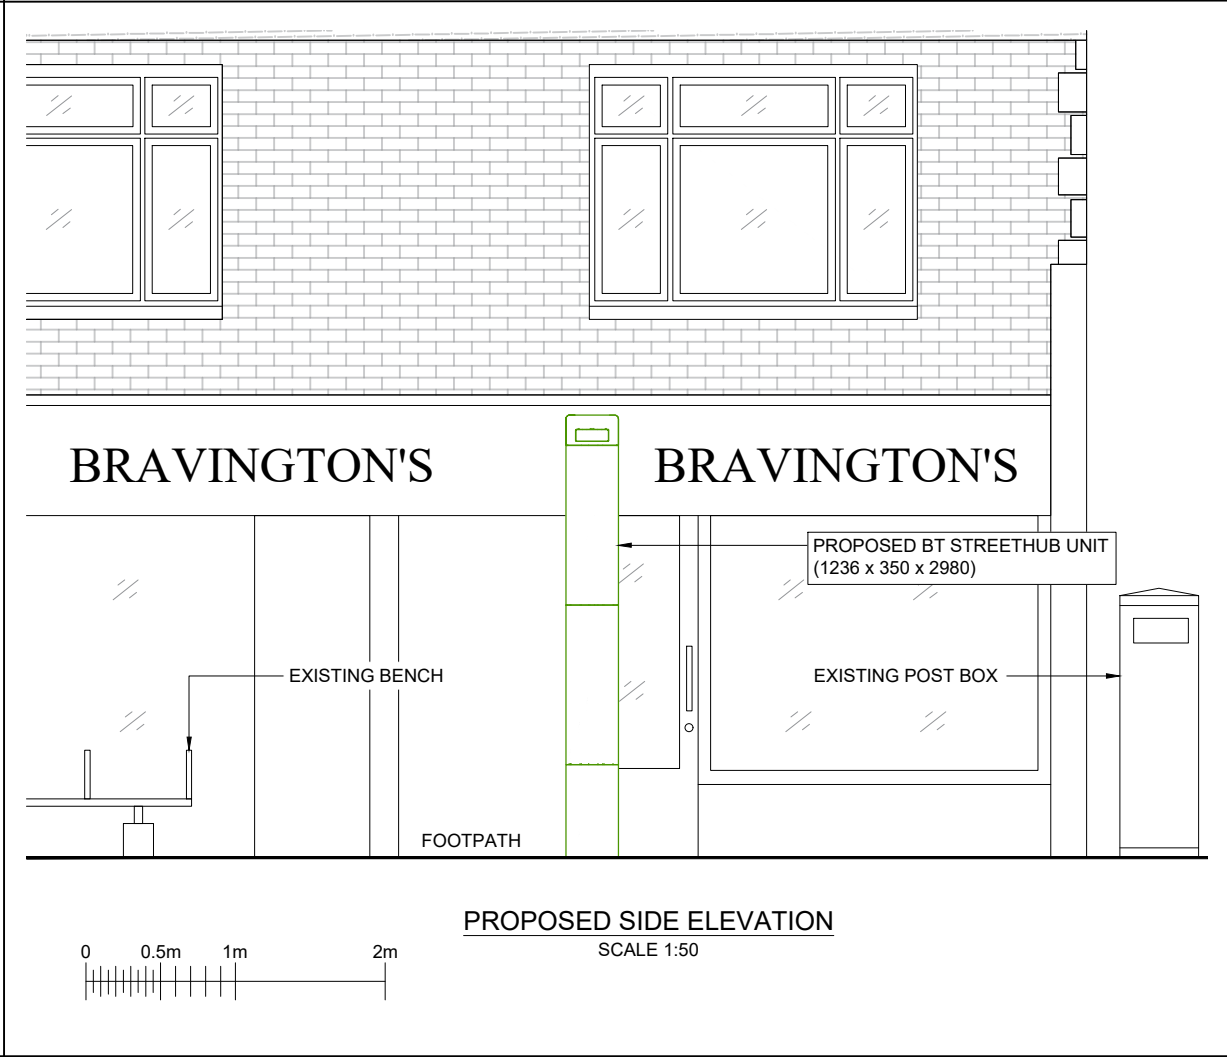

<u>GENERAL NOTES</u> Use written dimensions only, do not scale from drawing. Use latest revision of all referenced information.				
LAT 50.878489		LONG -1.033103		
A	05-08-2025	New BT Streethub Structure	MJS	ABH
Rev	Date	Description	Drawn	Chkd
				
				
Drg Status PLANNING				
Cell No. & Name 3-HAV003				
Site Name & Address Pavement o/s 250 London Road, Waterlooville, PO7 7HG				
Drawing Title EXISTING AND PROPOSED ELEVATIONS				
Scale 1:50		Date 05-08-2025		
Drawn By MJS		Checked By ABH		
Drawing Number 003			Revision A	