




GENERAL NOTES



Use written dimensions only, do not scale from drawing. Use latest revision of all referenced information.

LAT 50.878489 LONG -1.033103

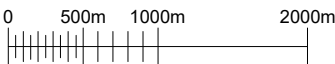

SITE LOCATION
SCALE 1:50000

Ordnance Survey map extract based upon Landranger map series with the permission of the controller of His Majesty's Stationery Office.
Mitie licence no. 100047474.
Crown copyright.

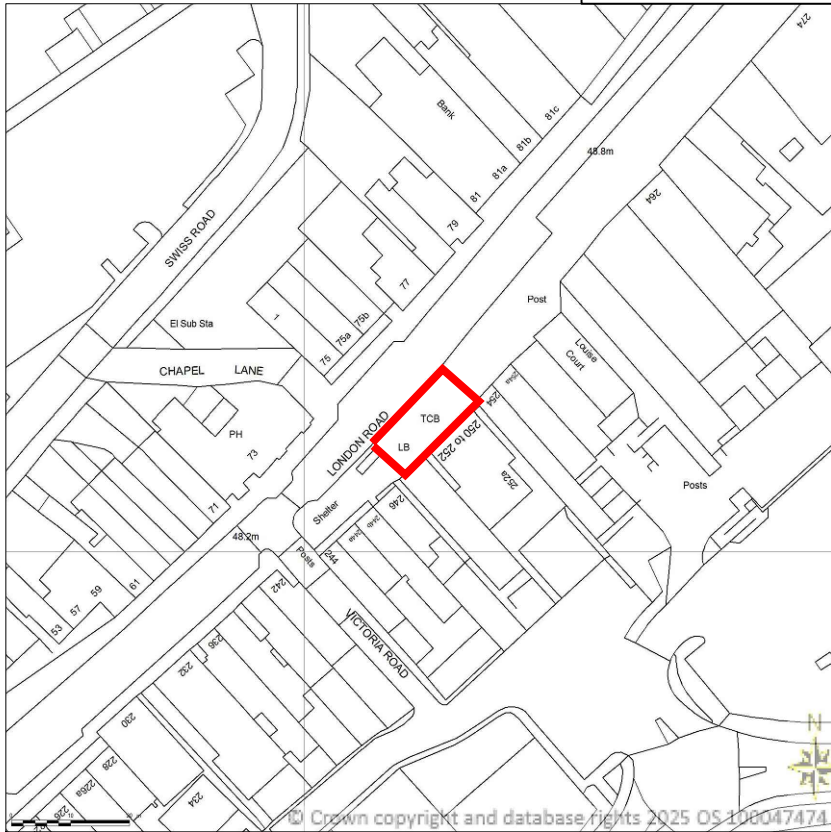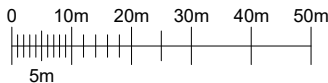

DETAILED SITE LOCATION
SCALE 1:1250

Ordnance Survey map extract based upon Landranger map series with the permission of the controller of His Majesty's Stationery Office.
Mitie licence no. 100047474.
Crown copyright.



Drg Status
PLANNING

Cell No. & Name
3-HAV003

Site Name & Address
Pavement o/s 250
London Road,
Waterlooville, PO7 7HG

Drawing Title
SITE LOCATION MAPS

Scale As Shown Date 05-08-2025

Drawn By MJS Checked By ABH

Drawing Number 001 Revision A