




SITE LAYOUT PLAN
Scale 1:500

1:500

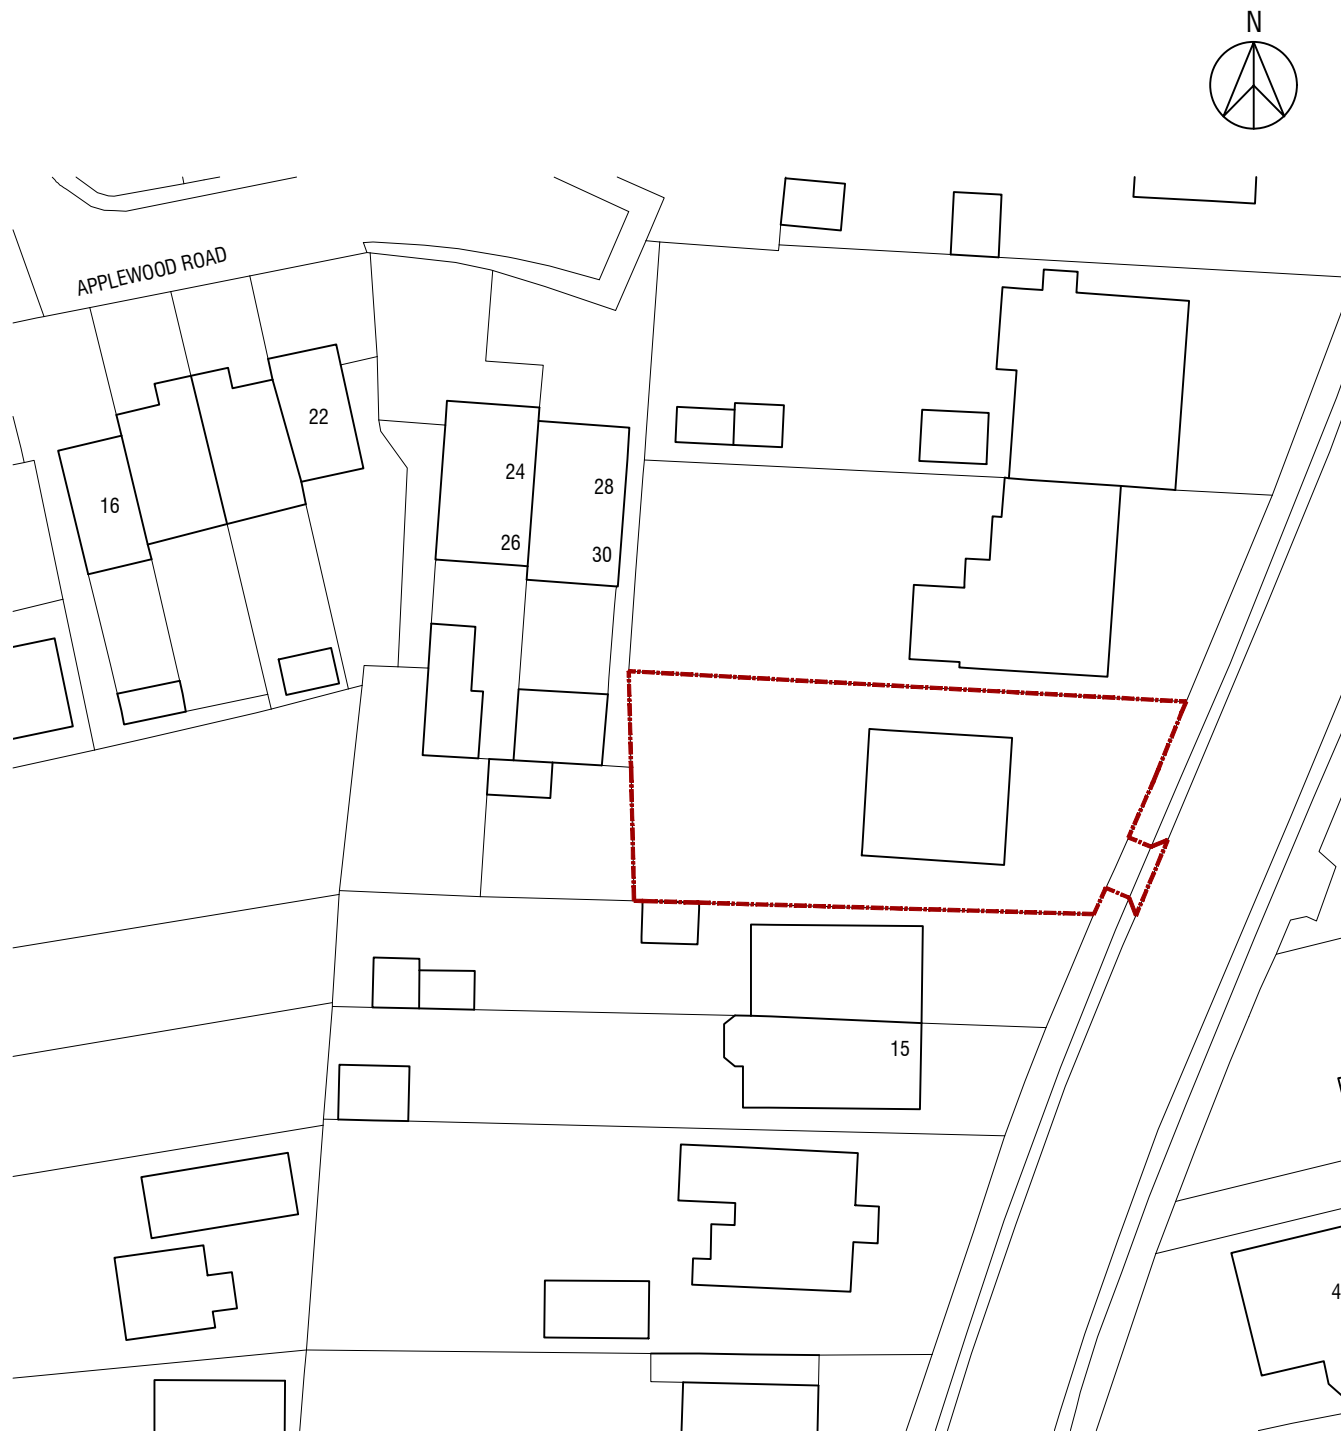

LOCATION PLAN
Scale 1:1250

1:1250

Produced on 11 August 2025 from the Ordnance Survey National Geographic Database and incorporating surveyed revision available at this date.
This map shows the area bounded by 470304 107026,470446 107026,470446 107168,470304 107168,470304 107026
Crown copyright and database rights 2025 OS 100054135. Supplied by copla ltd trading as UKPlanningMaps.com a licensed Ordnance Survey partner (OS 100054135).
Data licence expires 11 August 2026. Unique plan reference: v2f/1296834/1738821