

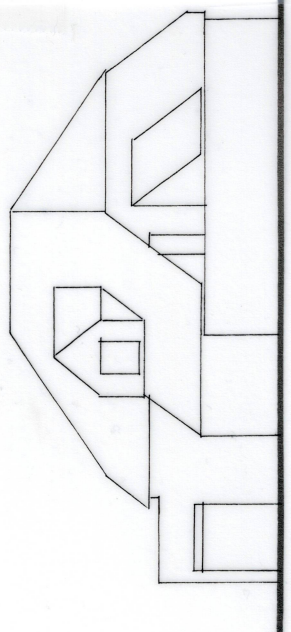


No 80

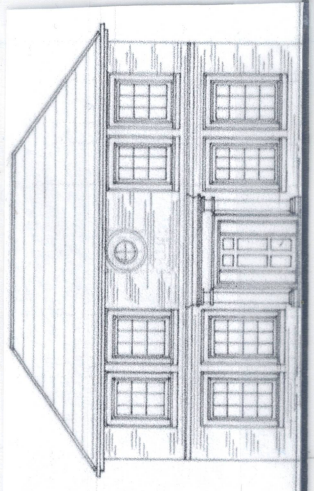

No 78

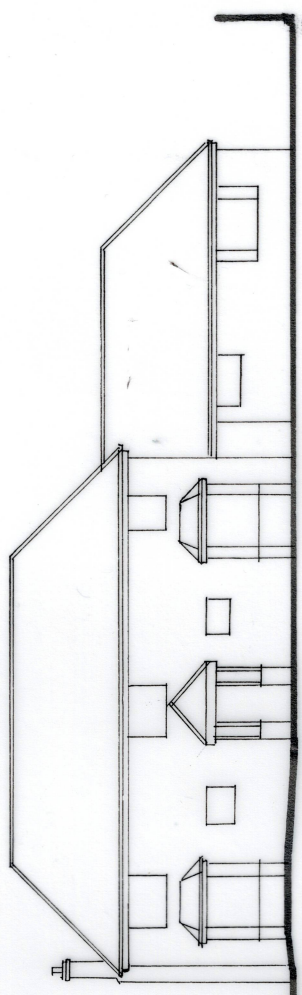

DEREK TREAGUS ASSOCIATES ARCHITECTURAL SERVICES Tel: 07956 624094 Email: derek.treagus@gmail.com	
Project	NEW DWELLING ADJACENT TO 78 DURLEY AVENUE, COWPLAIN, WATERLOOVILLE, HAMPSHIRE.
Client	Mrs A Barney
Subject	Planning Drawing Proposed Street Scene
Date:	Aug 2025
Rev:	Scale: 1:200
Drg. No. 25/474/05	
<ul style="list-style-type: none">Copyright reserved.All dimensions are to be site confirmed and should not be scaled unless for Planning purposes.Verify all queries with the office.	