






FRONT - EAST

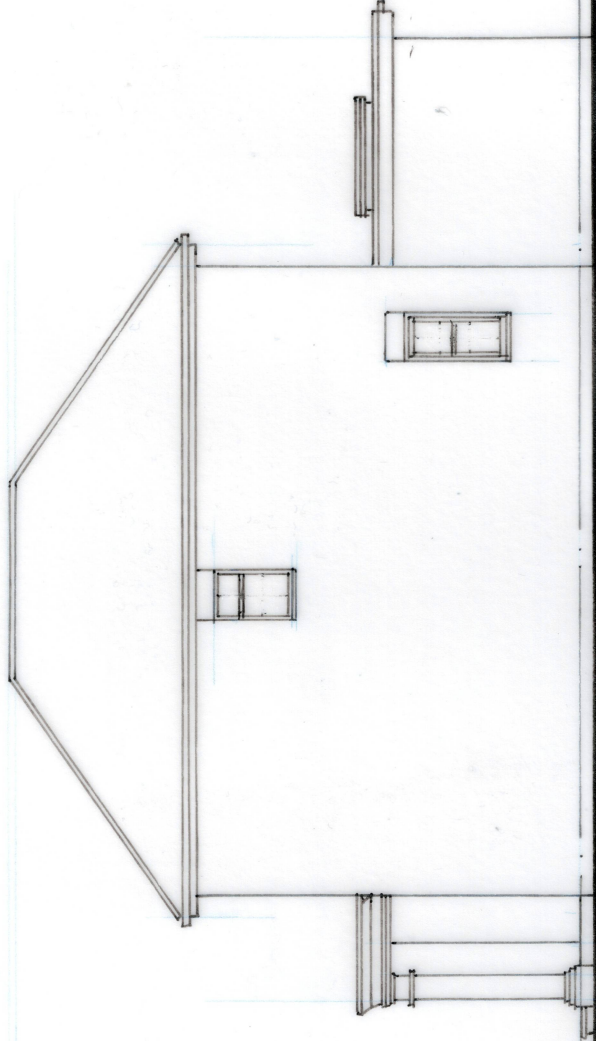

SIDE - NORTH

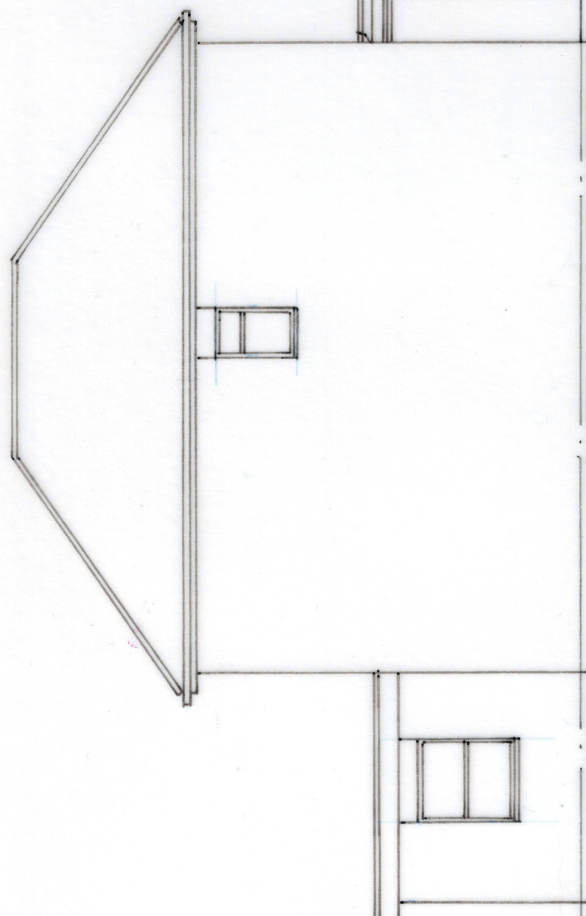

SIDE - SOUTH

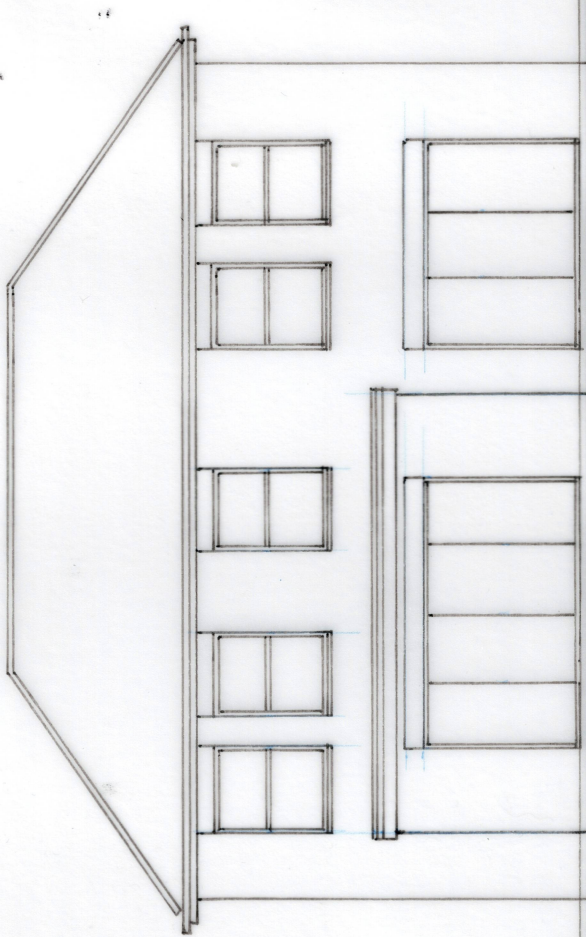

REAR - WEST

DEREK TREAGUS ASSOCIATES ARCHITECTURAL SERVICES Tel: 07956 624094 Email: derek.treagus@gmail.com					
Project	NEW DWELLING ADJACENT TO 78 DURLEY AVENUE, COWPLAIN, WATERLOOVILLE, HAMPSHIRE.				
Client	Mrs A Barney				
Subject	Planning Drawing Proposed Elevations				
Date:	Aug 2025	Scale: 1:100			
Rev:		Drg. No. 25/474/04			
<ul style="list-style-type: none">• Copyright reserved.• All dimensions are to be site confirmed and should not be scaled unless for Planning purposes.• Verify all queries with the office.					