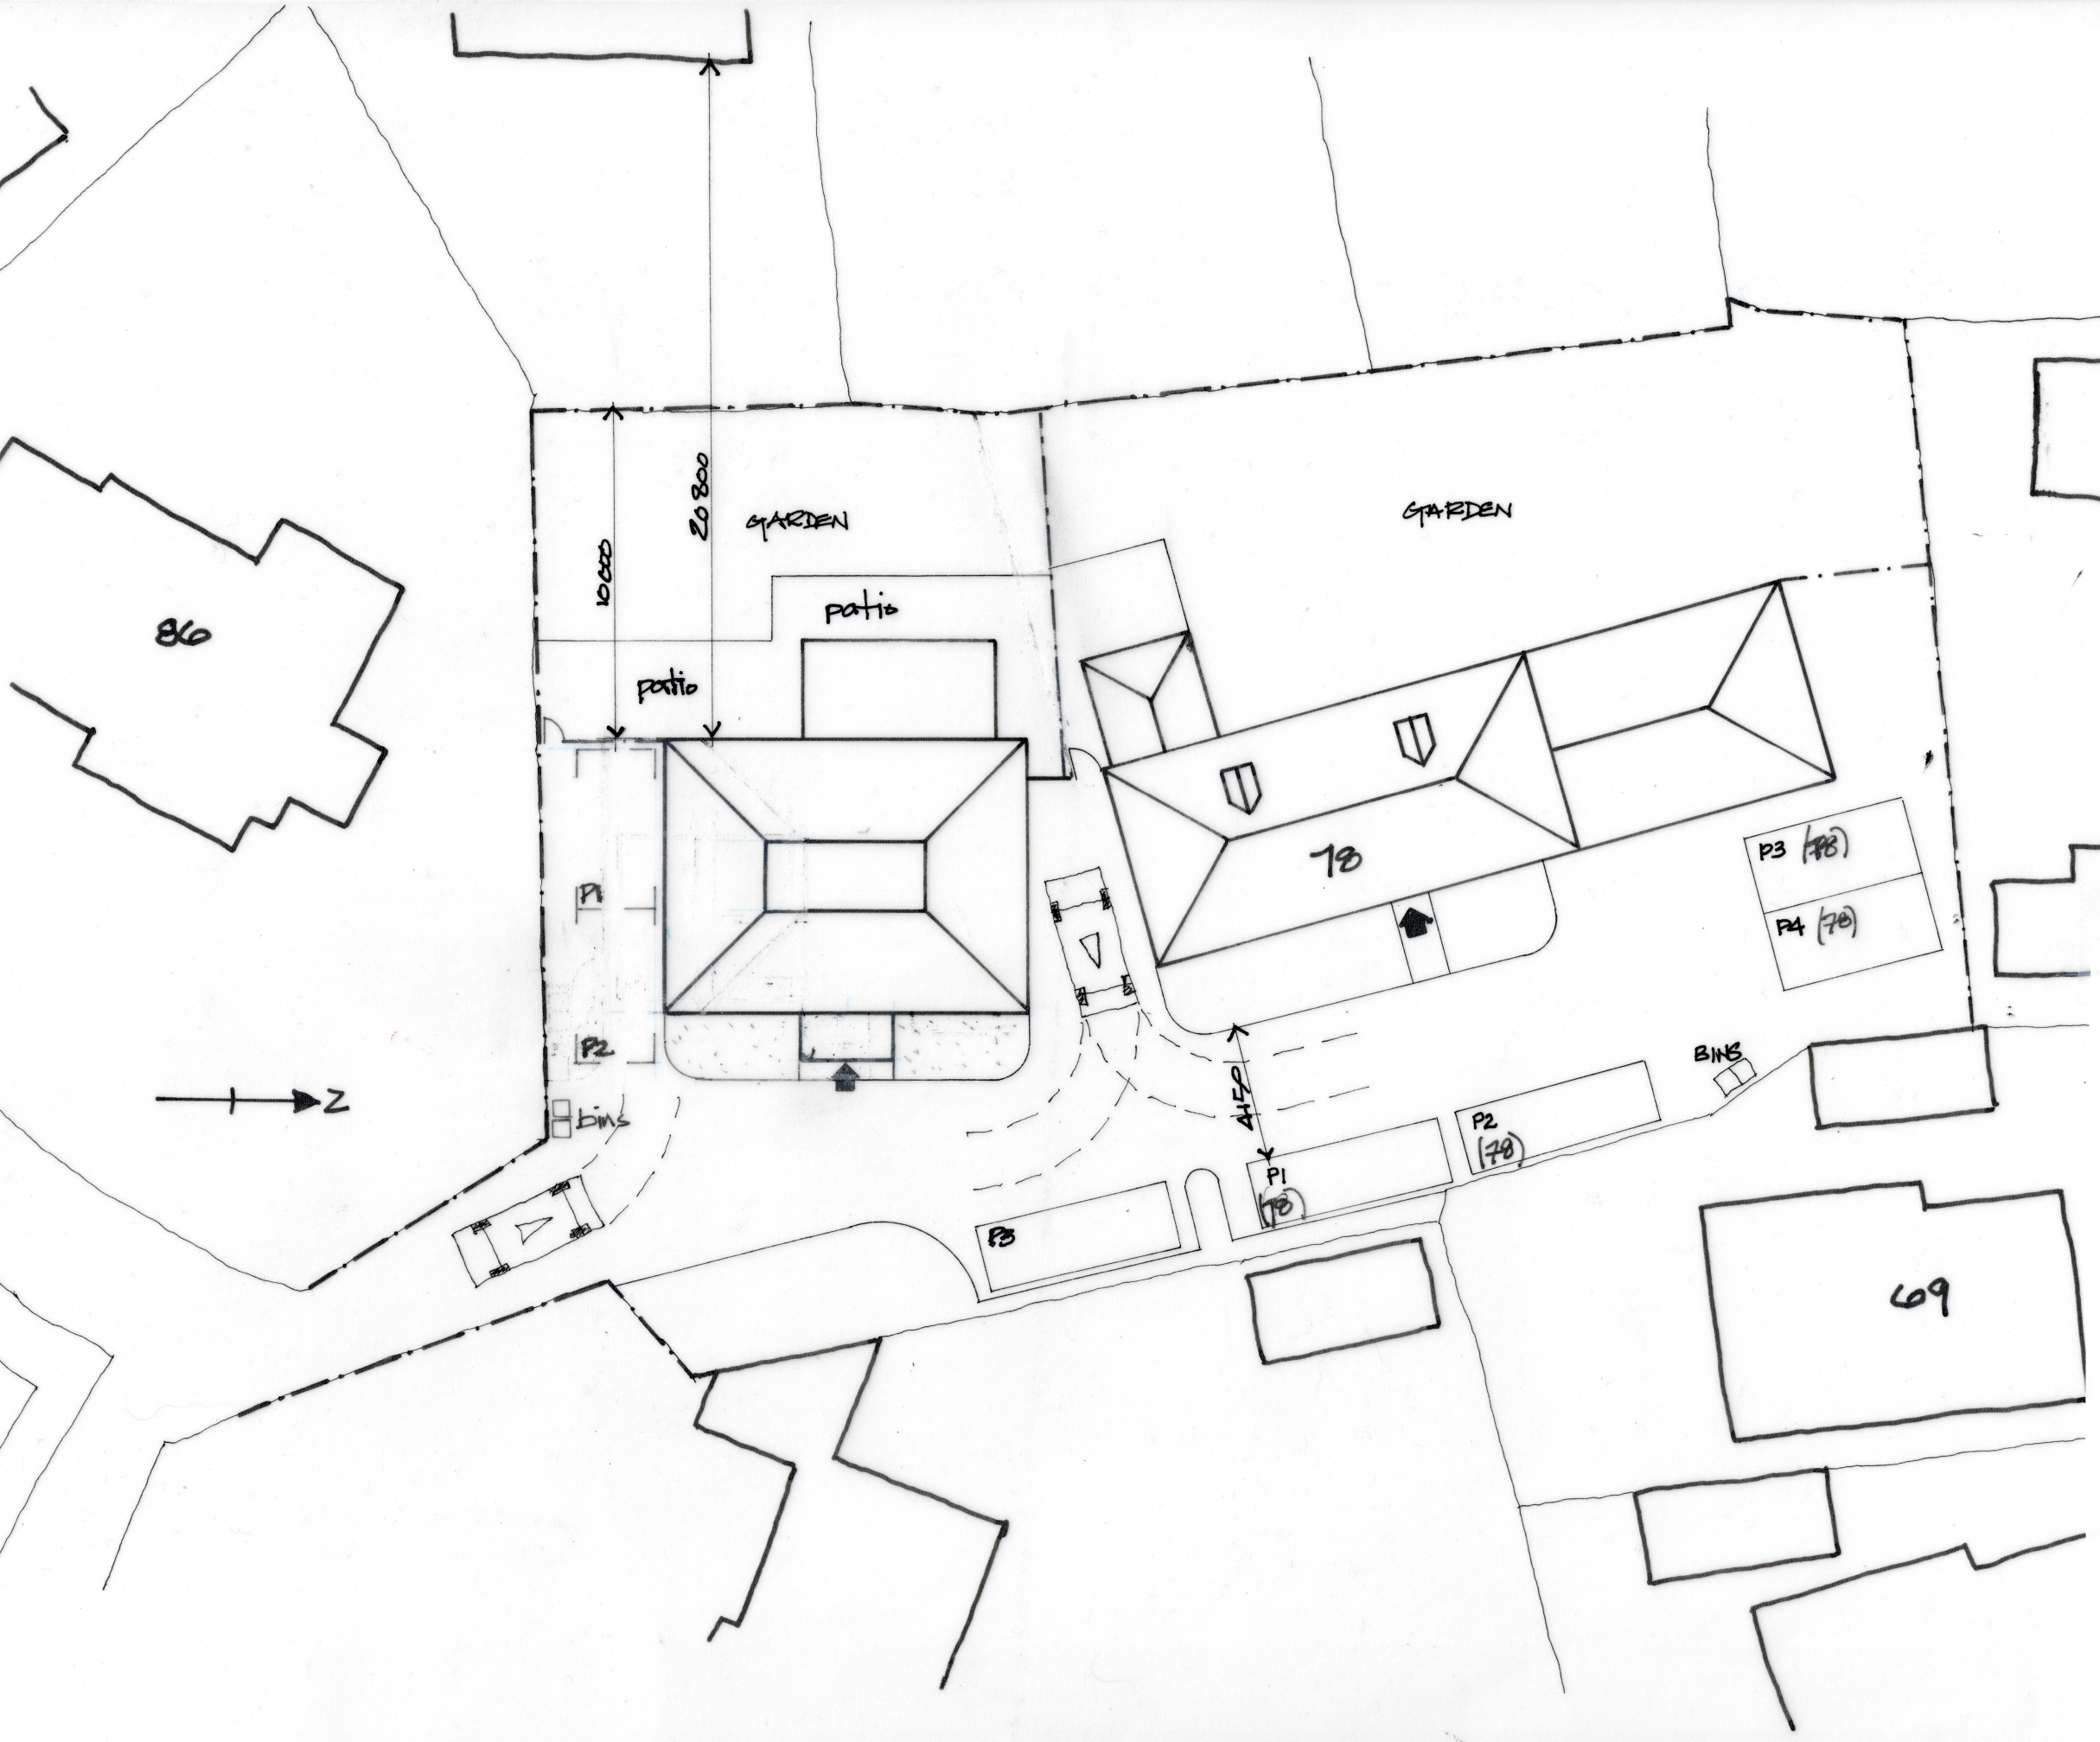

DEREK TREAGUS ASSOCIATES

ARCHITECTURAL SERVICES

Tel: 07956 624094

Email: derek.treagus@gmail.com

Project	NEW DWELLING ADJACENT TO 78 DURLEY AVENUE, COWPLAIN, WATERLOOVILLE, HAMPSHIRE.
Client	Mrs A Barney
Subject	Planning Drawing Detailed Site Layout Plans

Date: Aug 2025	Scale: 1:200
Rev:	Drg. No. **25/474/02**

- **Copyright reserved.**
- **All dimensions are to be site confirmed and should not be scaled unless for Planning purposes.**
- **Verify all queries with the office.**