


Location Plan

Site Address: 19, Corhampton Crescent, Havant, PO9 3BX

Date Produced: 17-Oct-2025

Scale: 1:1250 @A4

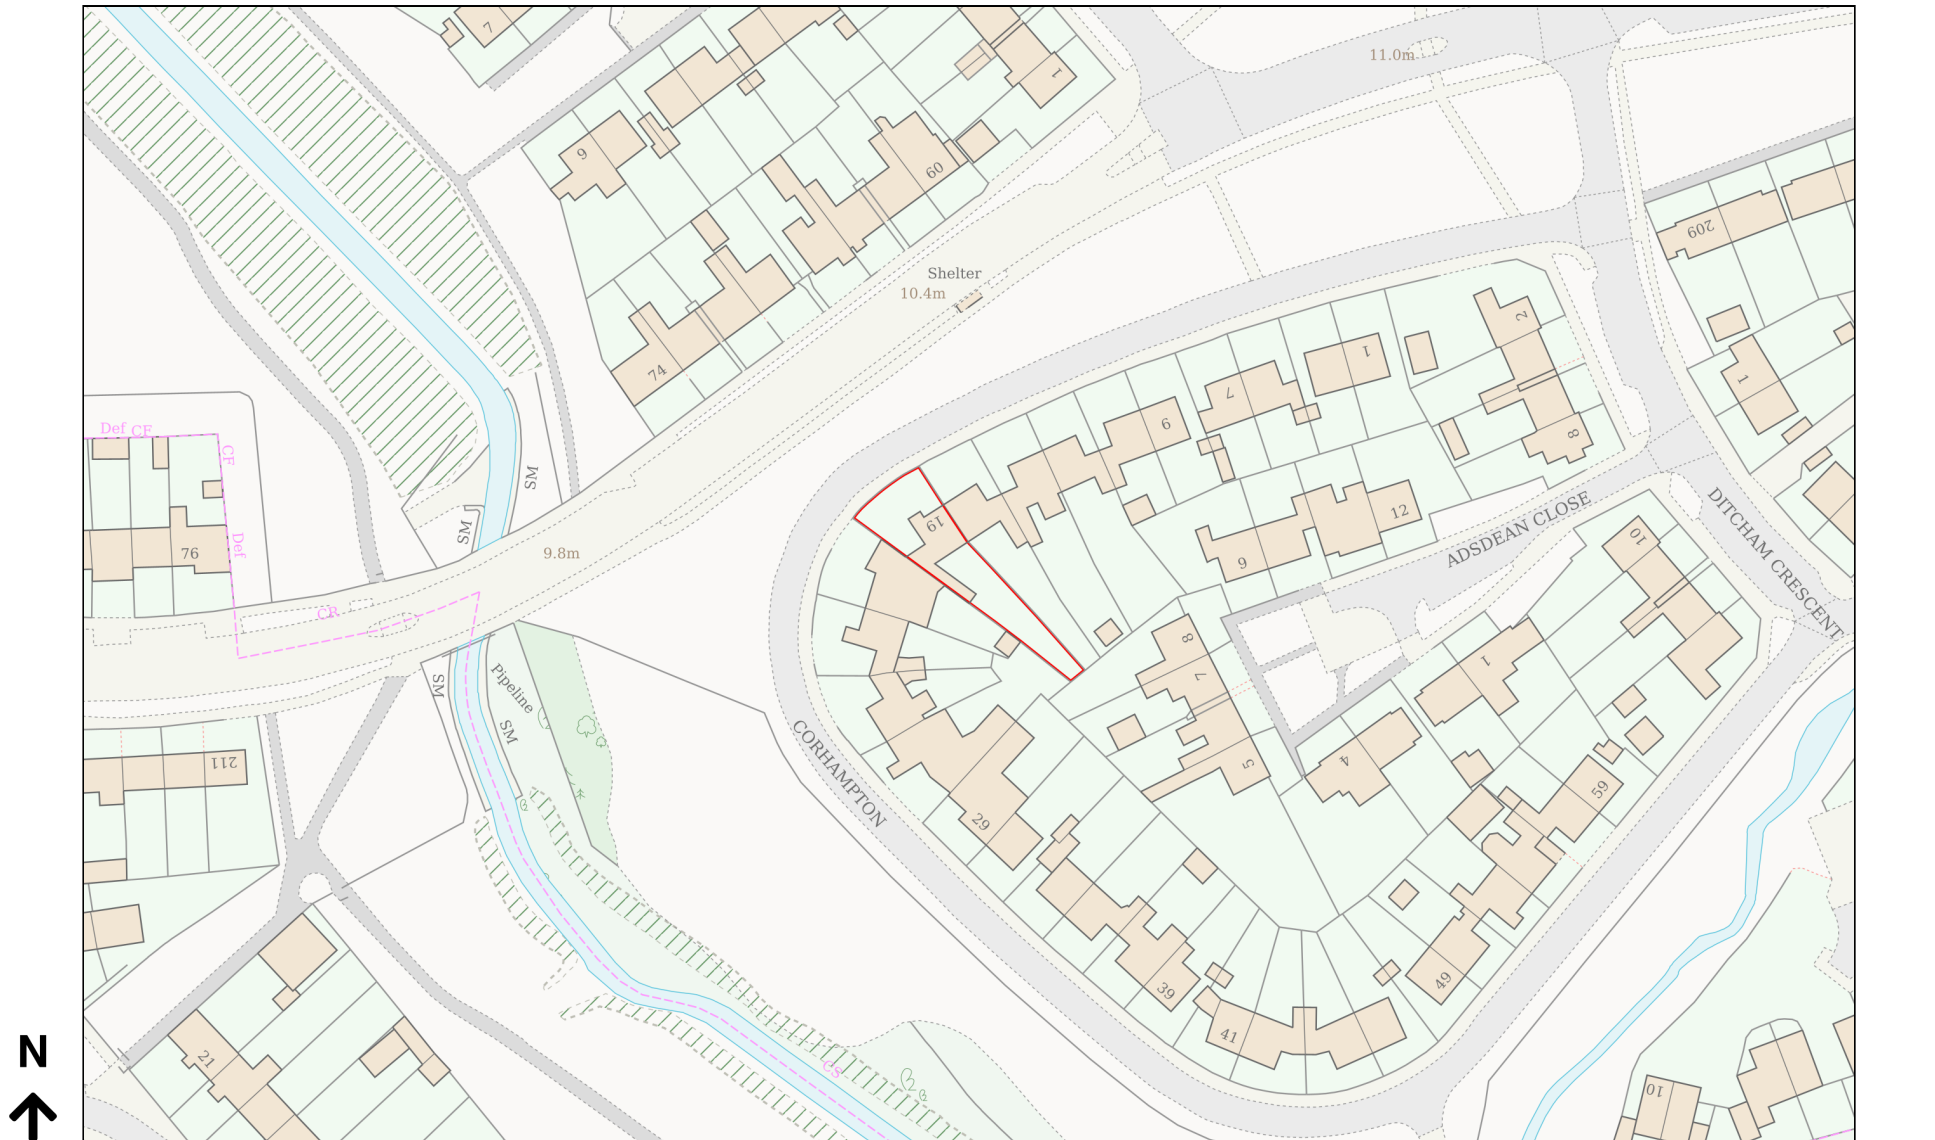

Planning Portal Reference: PP-14389713v1