
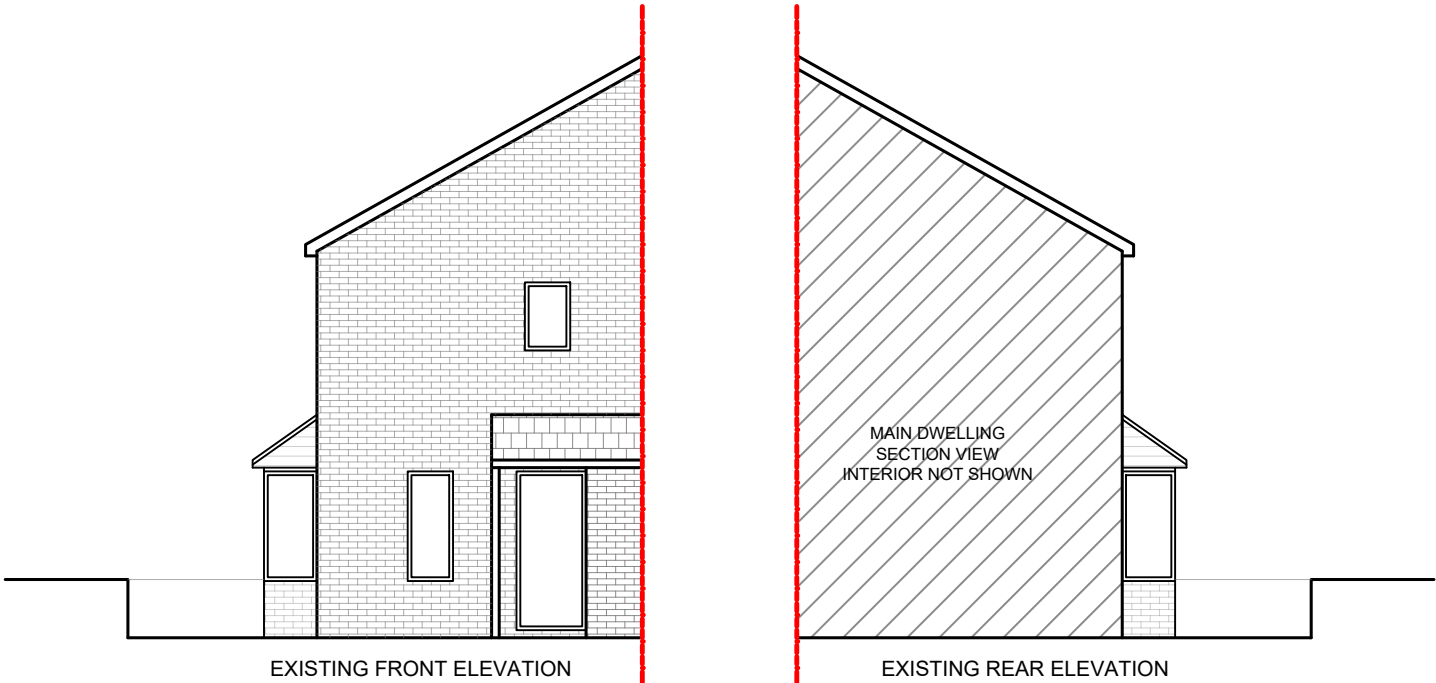


Studio Charrette will not be responsible for any principal designer duties under CDM 2015.
No site work is to be carried out until permissions are in place. Site searches to carried out before any works to site.
All structural elemental/associated calculations to be confirmed and provided by structural engineer.

NOTES:

This drawing is not a working drawing, and is only for the purpose of the following:-
A- Planning Submission
The main contractor is responsible for informing the lead designer of any discrepancy on, or between, this drawing and any other relevant document.
All existing walls, foundations and lintels or other structural items are to be confirmed load bearing and adequate for increased loading where relevant prior to work commencing.
Any existing walls to be removed are to be confirmed non - loadbearing prior to removal.
Boundaries, angles, and dimensions are to be checked by the main contractor prior to work commencing.
Written dimensions only to be used from this drawing. If in doubt consult the lead designer for clarification.
All measurements are based on a remote survey and provided by the client, designer is not responsible for the measurements. This is not for the construction.

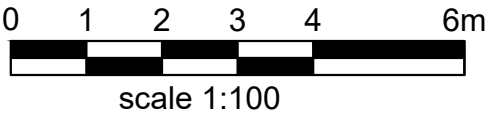

<div>SCSTUDIO CHARRETTE</div> <div><small>At The Clubhouse, 50 Grosvenor Hill, London, W1K 3GT Tel: 020 7493 8888</small></div>	
Client Stefania Simon	
Project Title 43 Starina Gardens, Waterloo, PO7 8QT	
Drawing Title Existing elevations A3	
Drawing No. P4	Rev
Scale @ A3 1 : 100	Date 03.10.2025
Created By SC	Building Control
Check By SC	Client
	Architect
	Information