



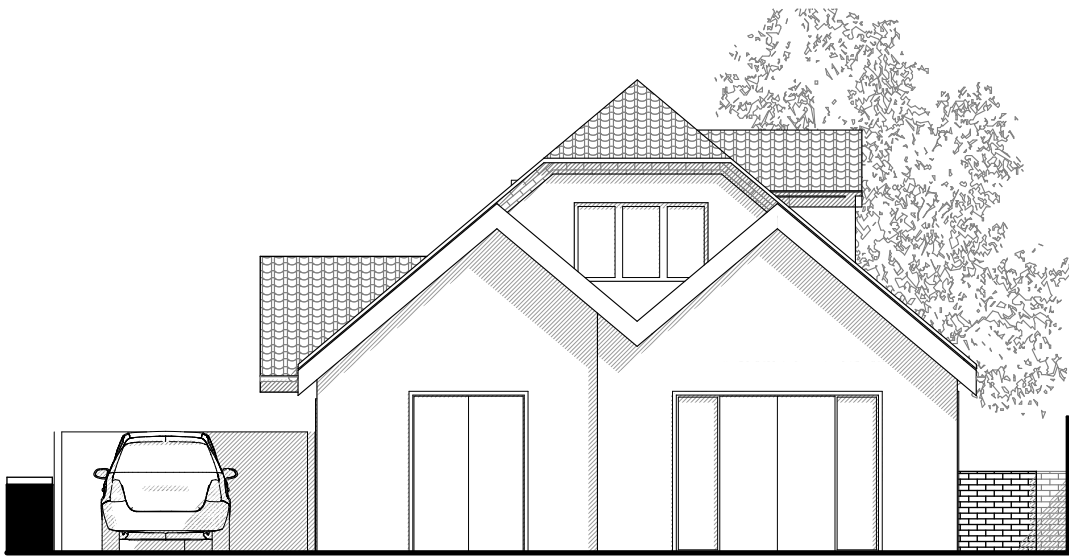


1:100 E-03 Elevation Existing

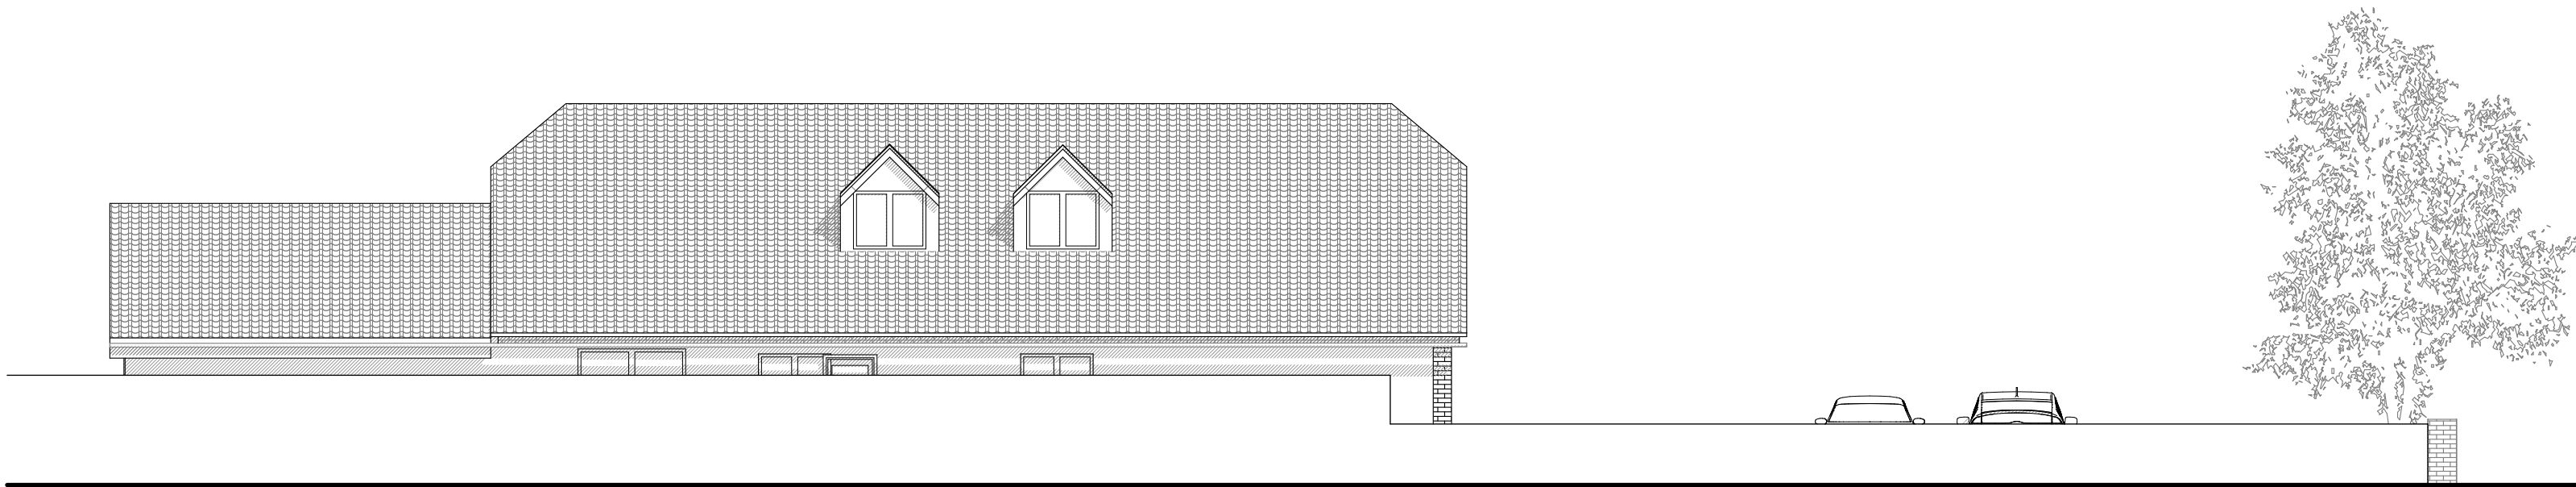

1:100 E-04 Elevation Existing




1:100 E-01 Elevation Existing

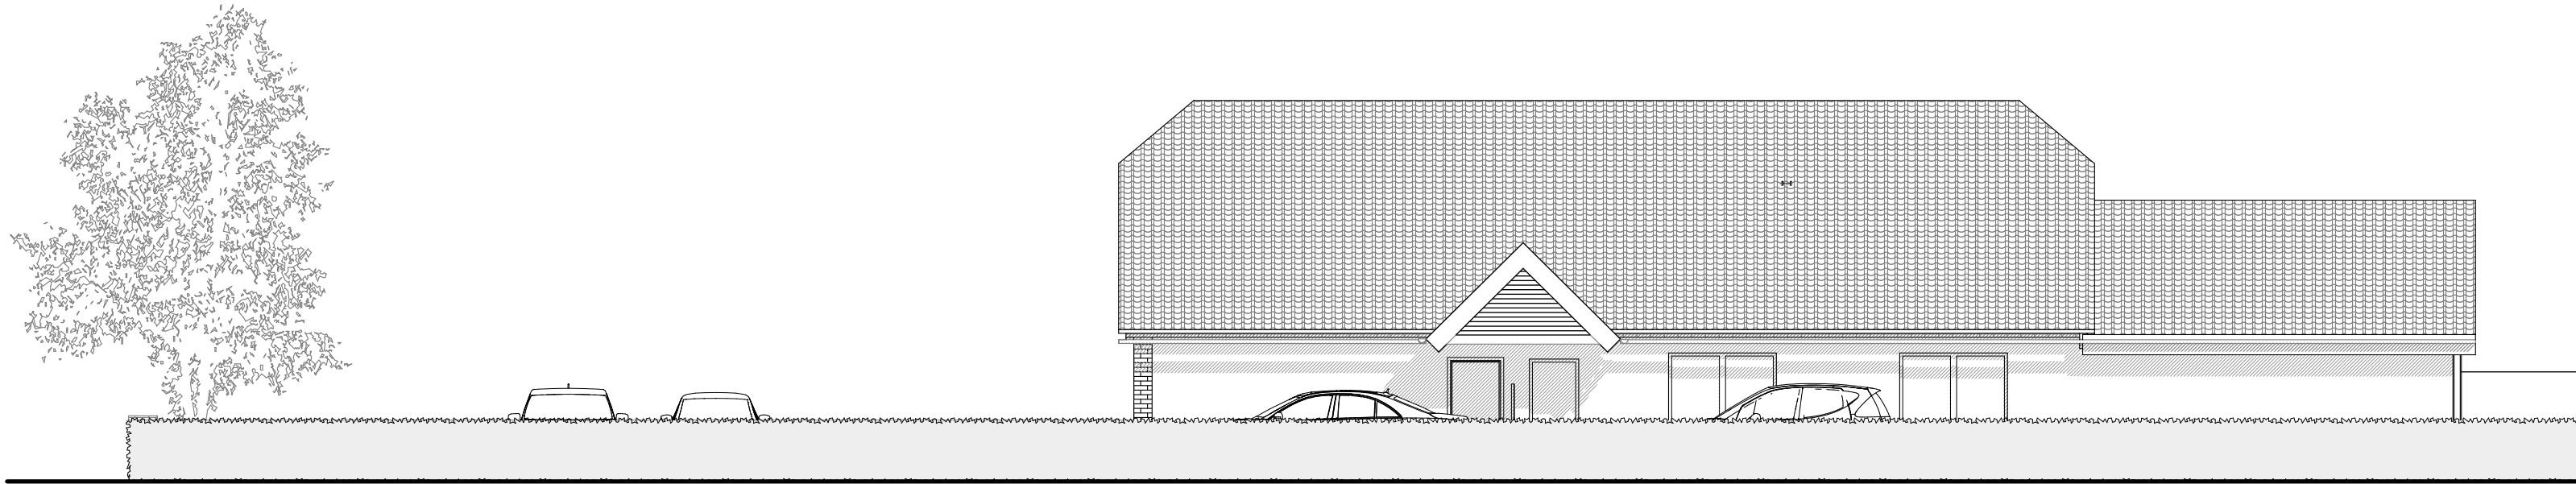

1:100 E-02 Elevation Existing

rev.	date	changes description
P01	15/09/2025	Initial issue

status	issued by
S2	AD

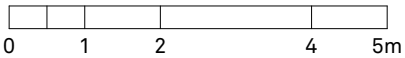

this drawing is the copyright of Re-Format LLP and may not be copied, altered or reproduced in any way or passed to a third party without written authority. All dimensions subject to site survey and site verification. Do not scale for construction ©

www.re-format.co.uk
mail@re-format.co.uk
+44 (0)1730 778778

drawn by
IE
checked by

date created
Sep 2025
scale at A2
1:100

project title
5A Fifth Ave, Havant
document title
Existing Elevations

project	originator	volume	level	type	role	number
P12345	RFT	ZZ	ZZ	DR	A	0300
status	suitability description					revision
S2						P01