



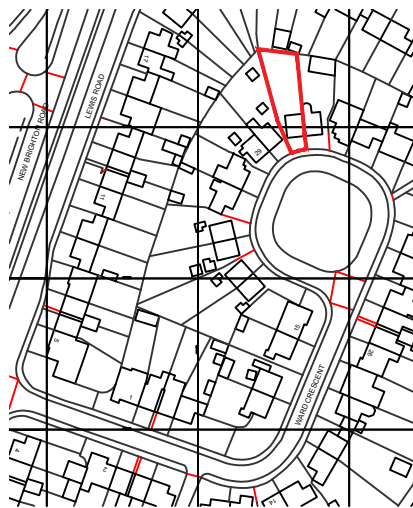

Location Plan
AS EXISTING
Scale 1:2500

0 2500m 5000m 7500m 10000m 12500m

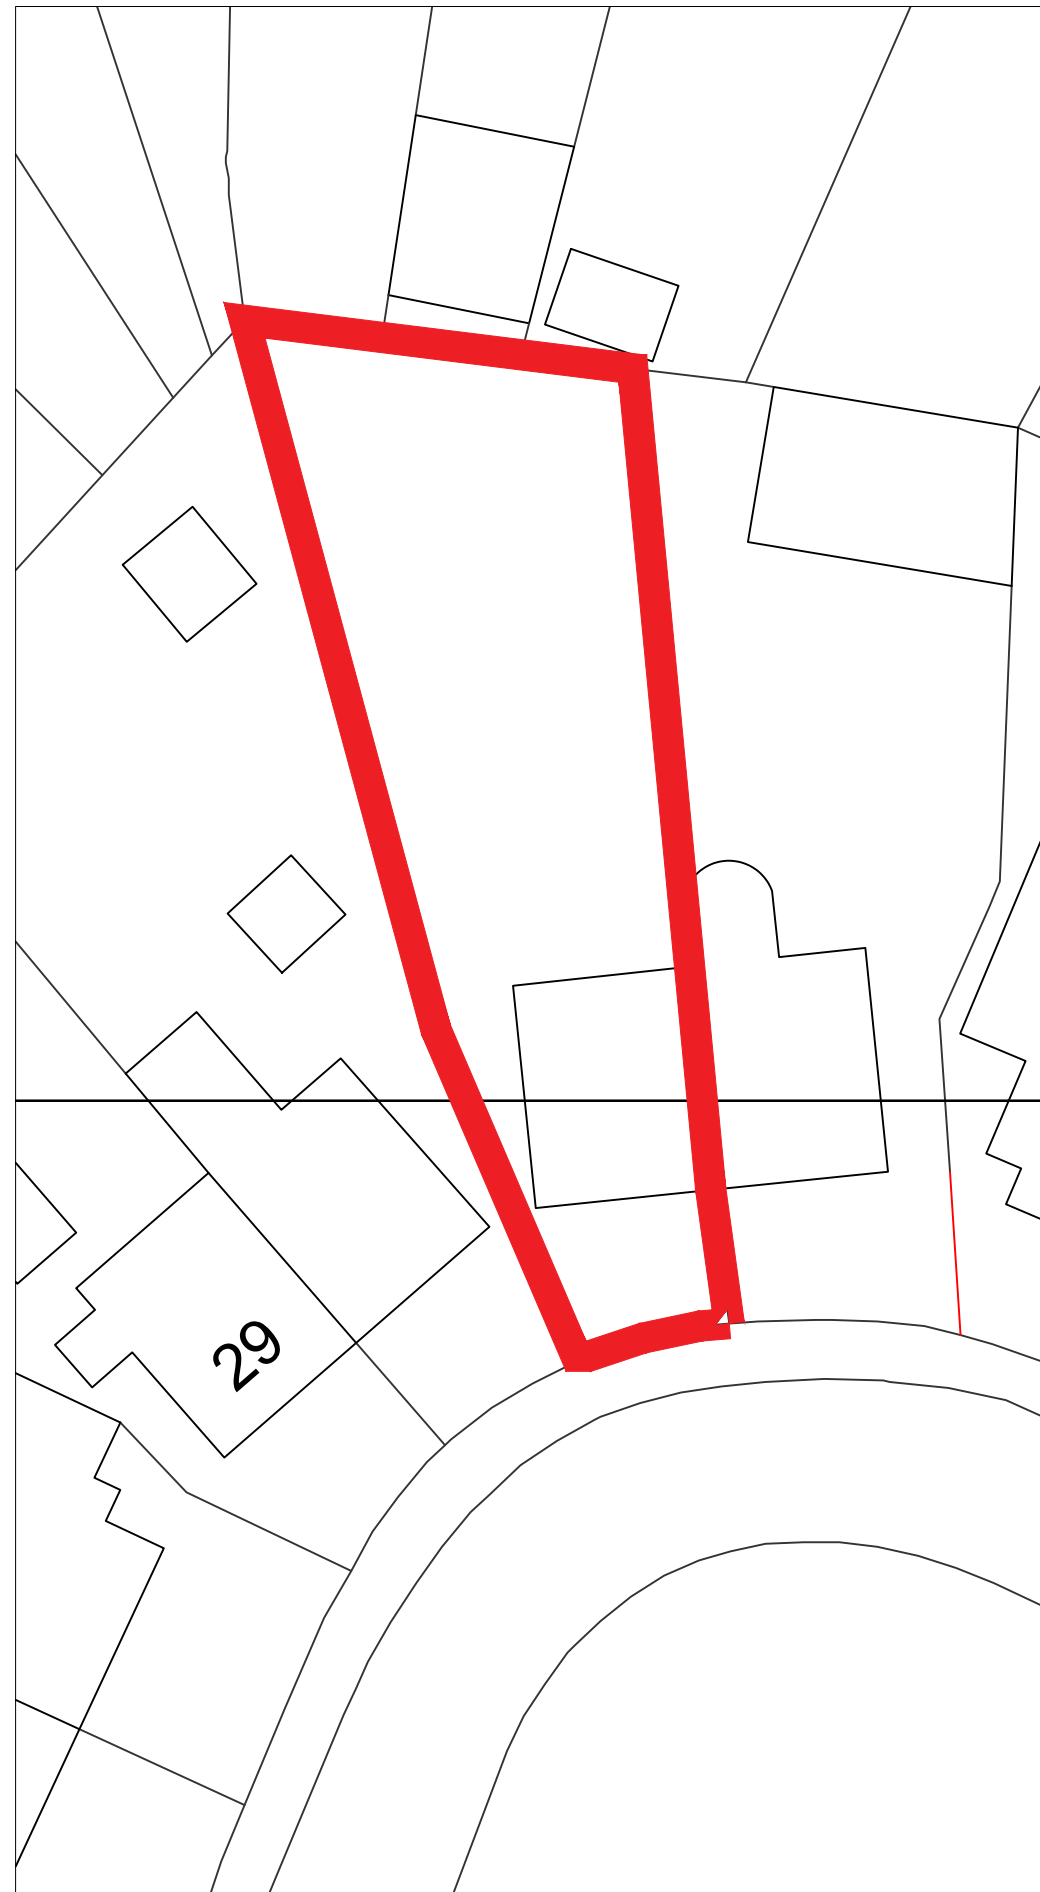

Block Plan
AS EXISTING
Scale 1:250

0 250m 500m 750m 1000m 1250m