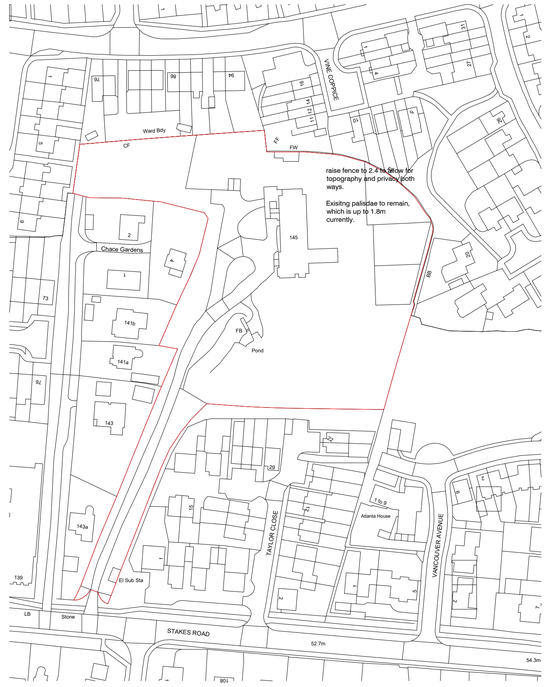

SITE LOCATION PLAN
SCALE: 1:1250

Scale Bar 1:1250

0 10m 20m 30m 40m 50m 60m 70m 80m 90m 100m 110m 120m

SITE BLOCK PLAN
SCALE: 1:500

Scale Bar 1:500

0 5m 10m 15m 20m 25m 30m 35m 40m 45m 50m

Shows proposed raised fencing

Shows site boundary

Notes

This document is the property of Walsh & Associates Ltd and may not be reissued, loaned or copied in part or in whole without written permission ©

All dimensions are in millimetres unless stated otherwise.

This drawing should be read in conjunction with all other relevant information, specifications and schedules.

If this drawing is received electronically it is the recipients responsibility to print the document at the correct scale and paper size.

All dimensions to be checked on site prior to commencing work and any discrepancies to be advised immediately.

All work to be carried out in accordance with all current and relevant British Standards and BS Codes of Practice.

Revision Details

- - **/**/****

N W E S

Project Title
The Grange
Waterlooville
Hampshire, PO7 5PL

Client
Kier Construction

Drawing Title
Site Location Plan
& Block Plan

Status
PLANNING

Drawing Number
25222-WA-SP01

Revision
-

Scale
1:1250, 1:500 @ A1

Issue Date
September 2025

Walsh & Associates Limited
T 01206 480001
E enquiries@walshandassociates.co.uk
W www.walshandassociates.co.uk

Town Wall House I Balkerne Hill I Colchester I Essex I CO3 3AD