

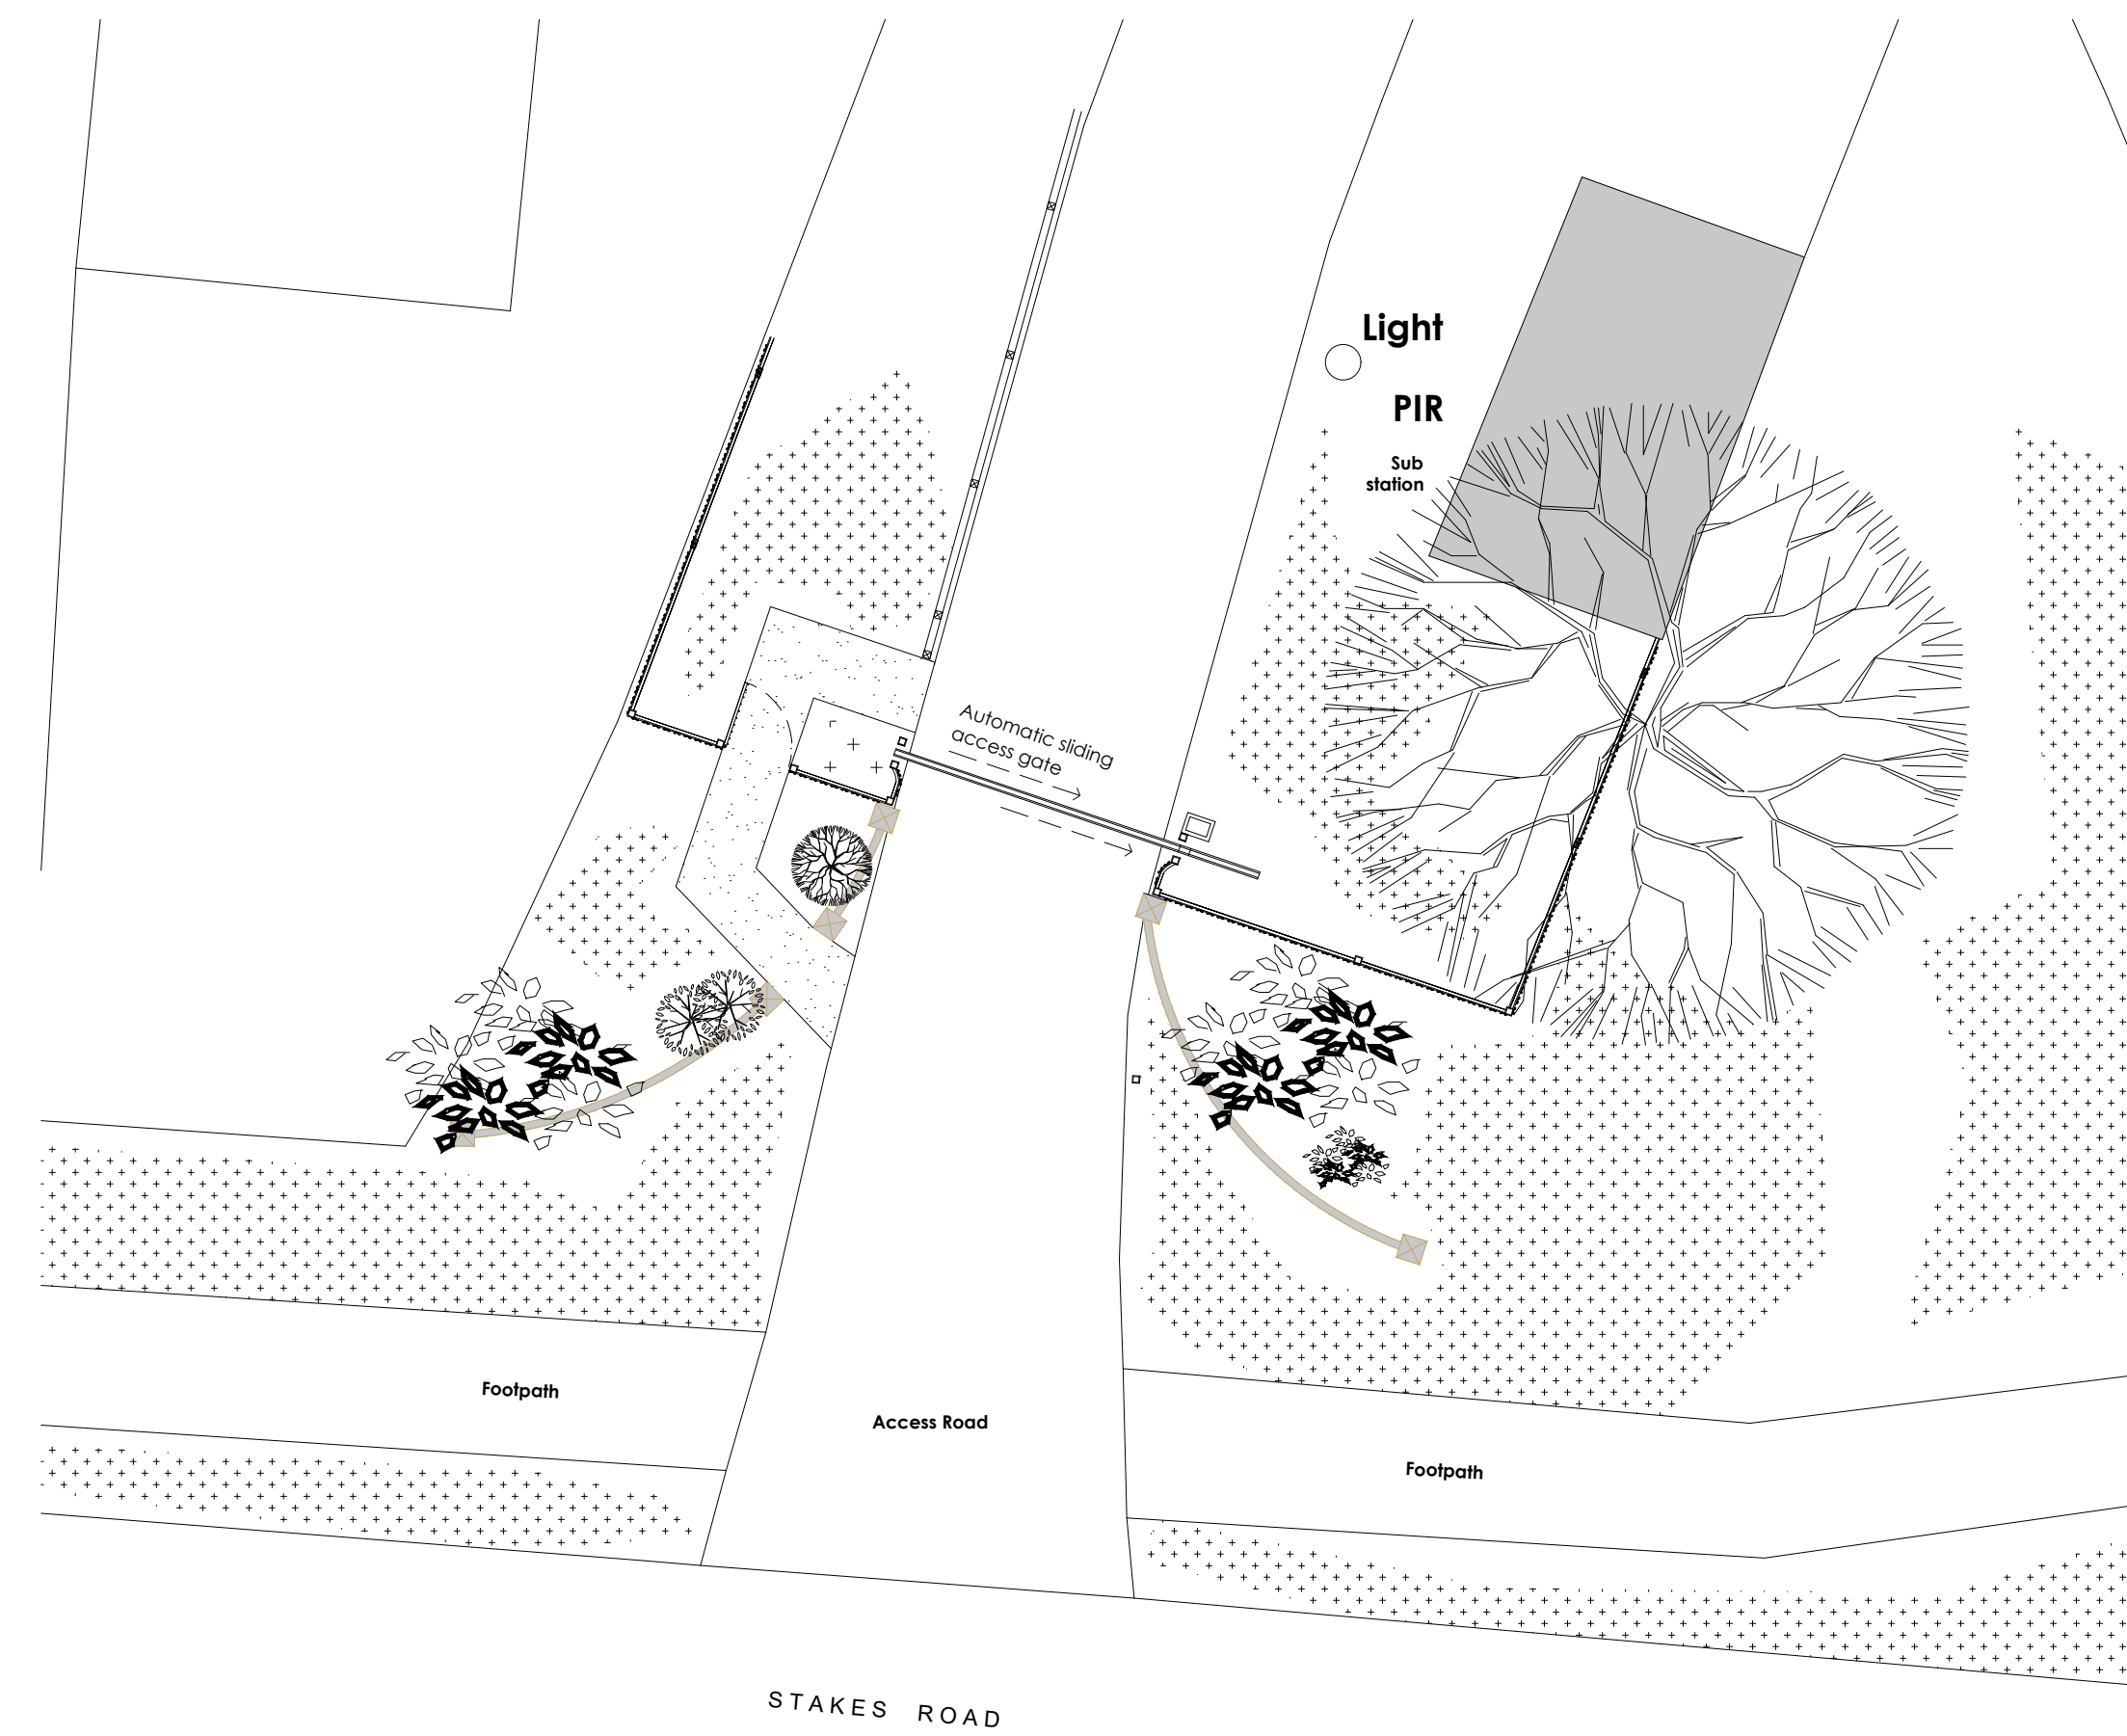


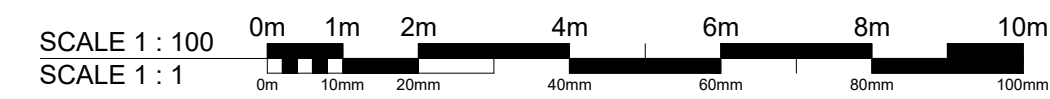



EXISTING PLAN

SCALE: 1:100

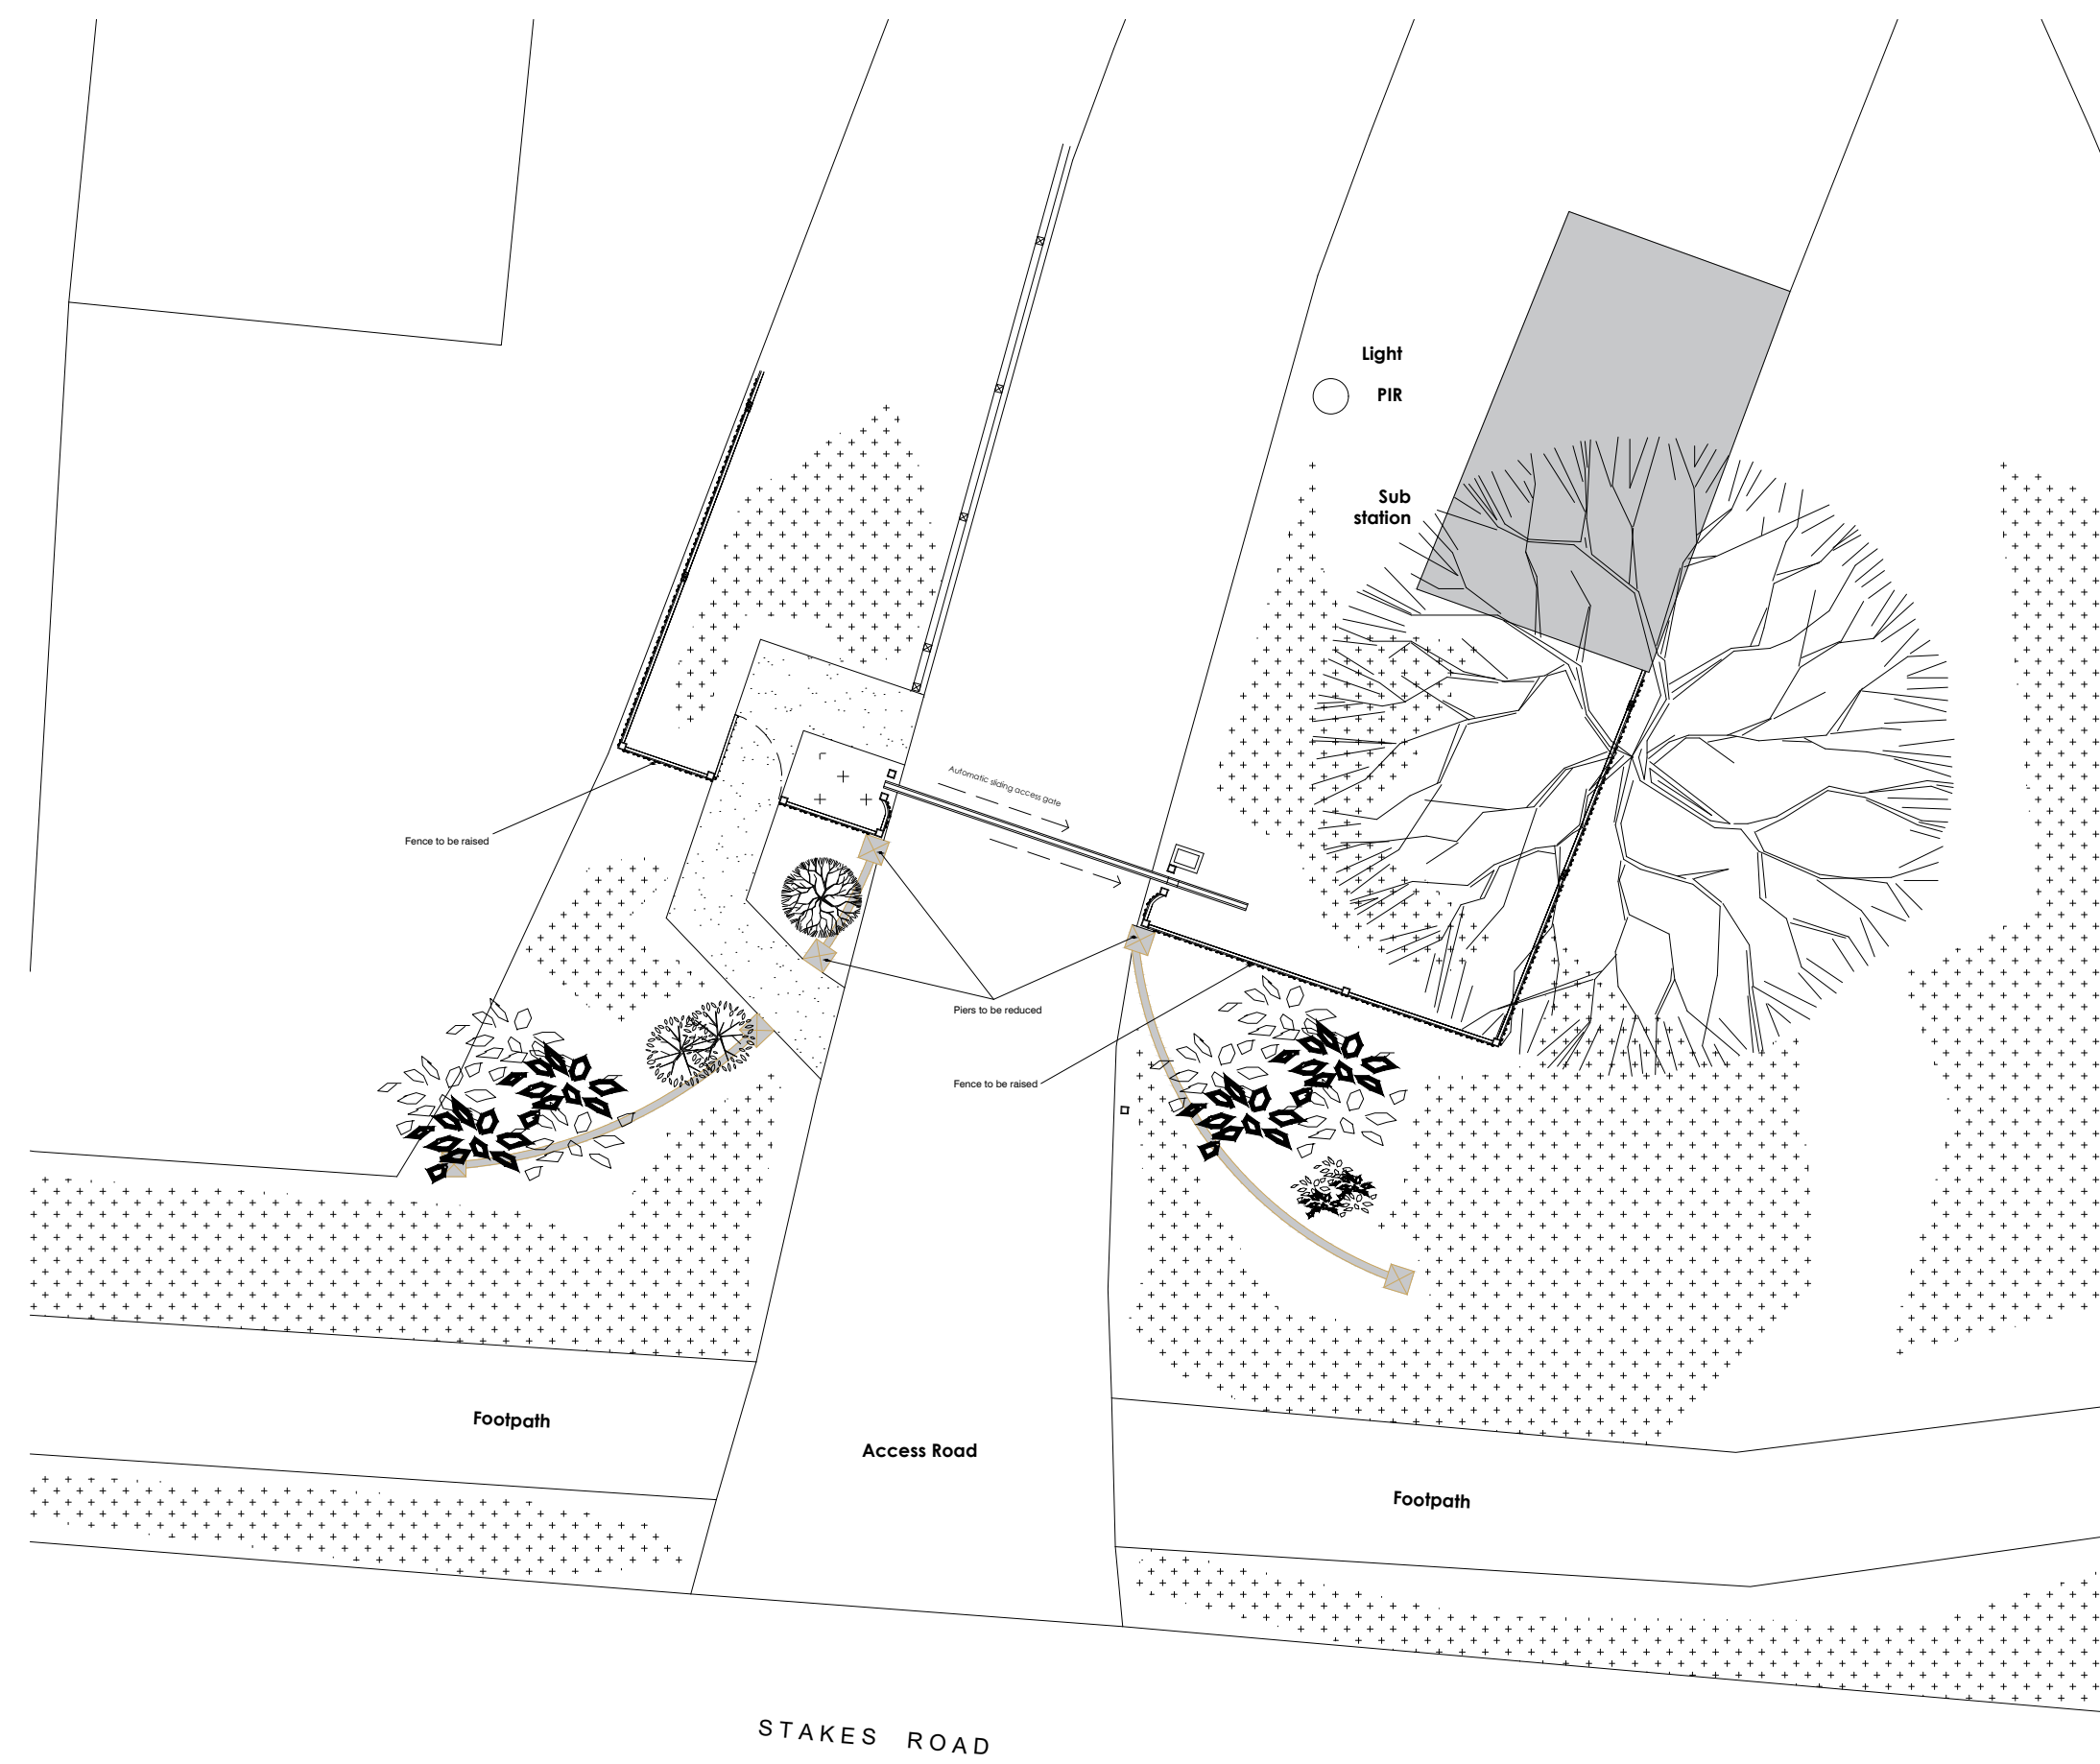



PROPOSED PLAN

SCALE: 1:100

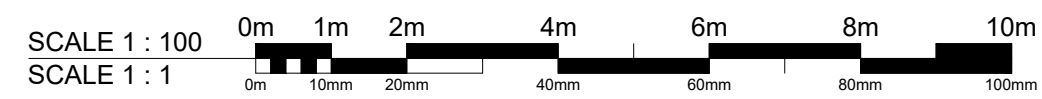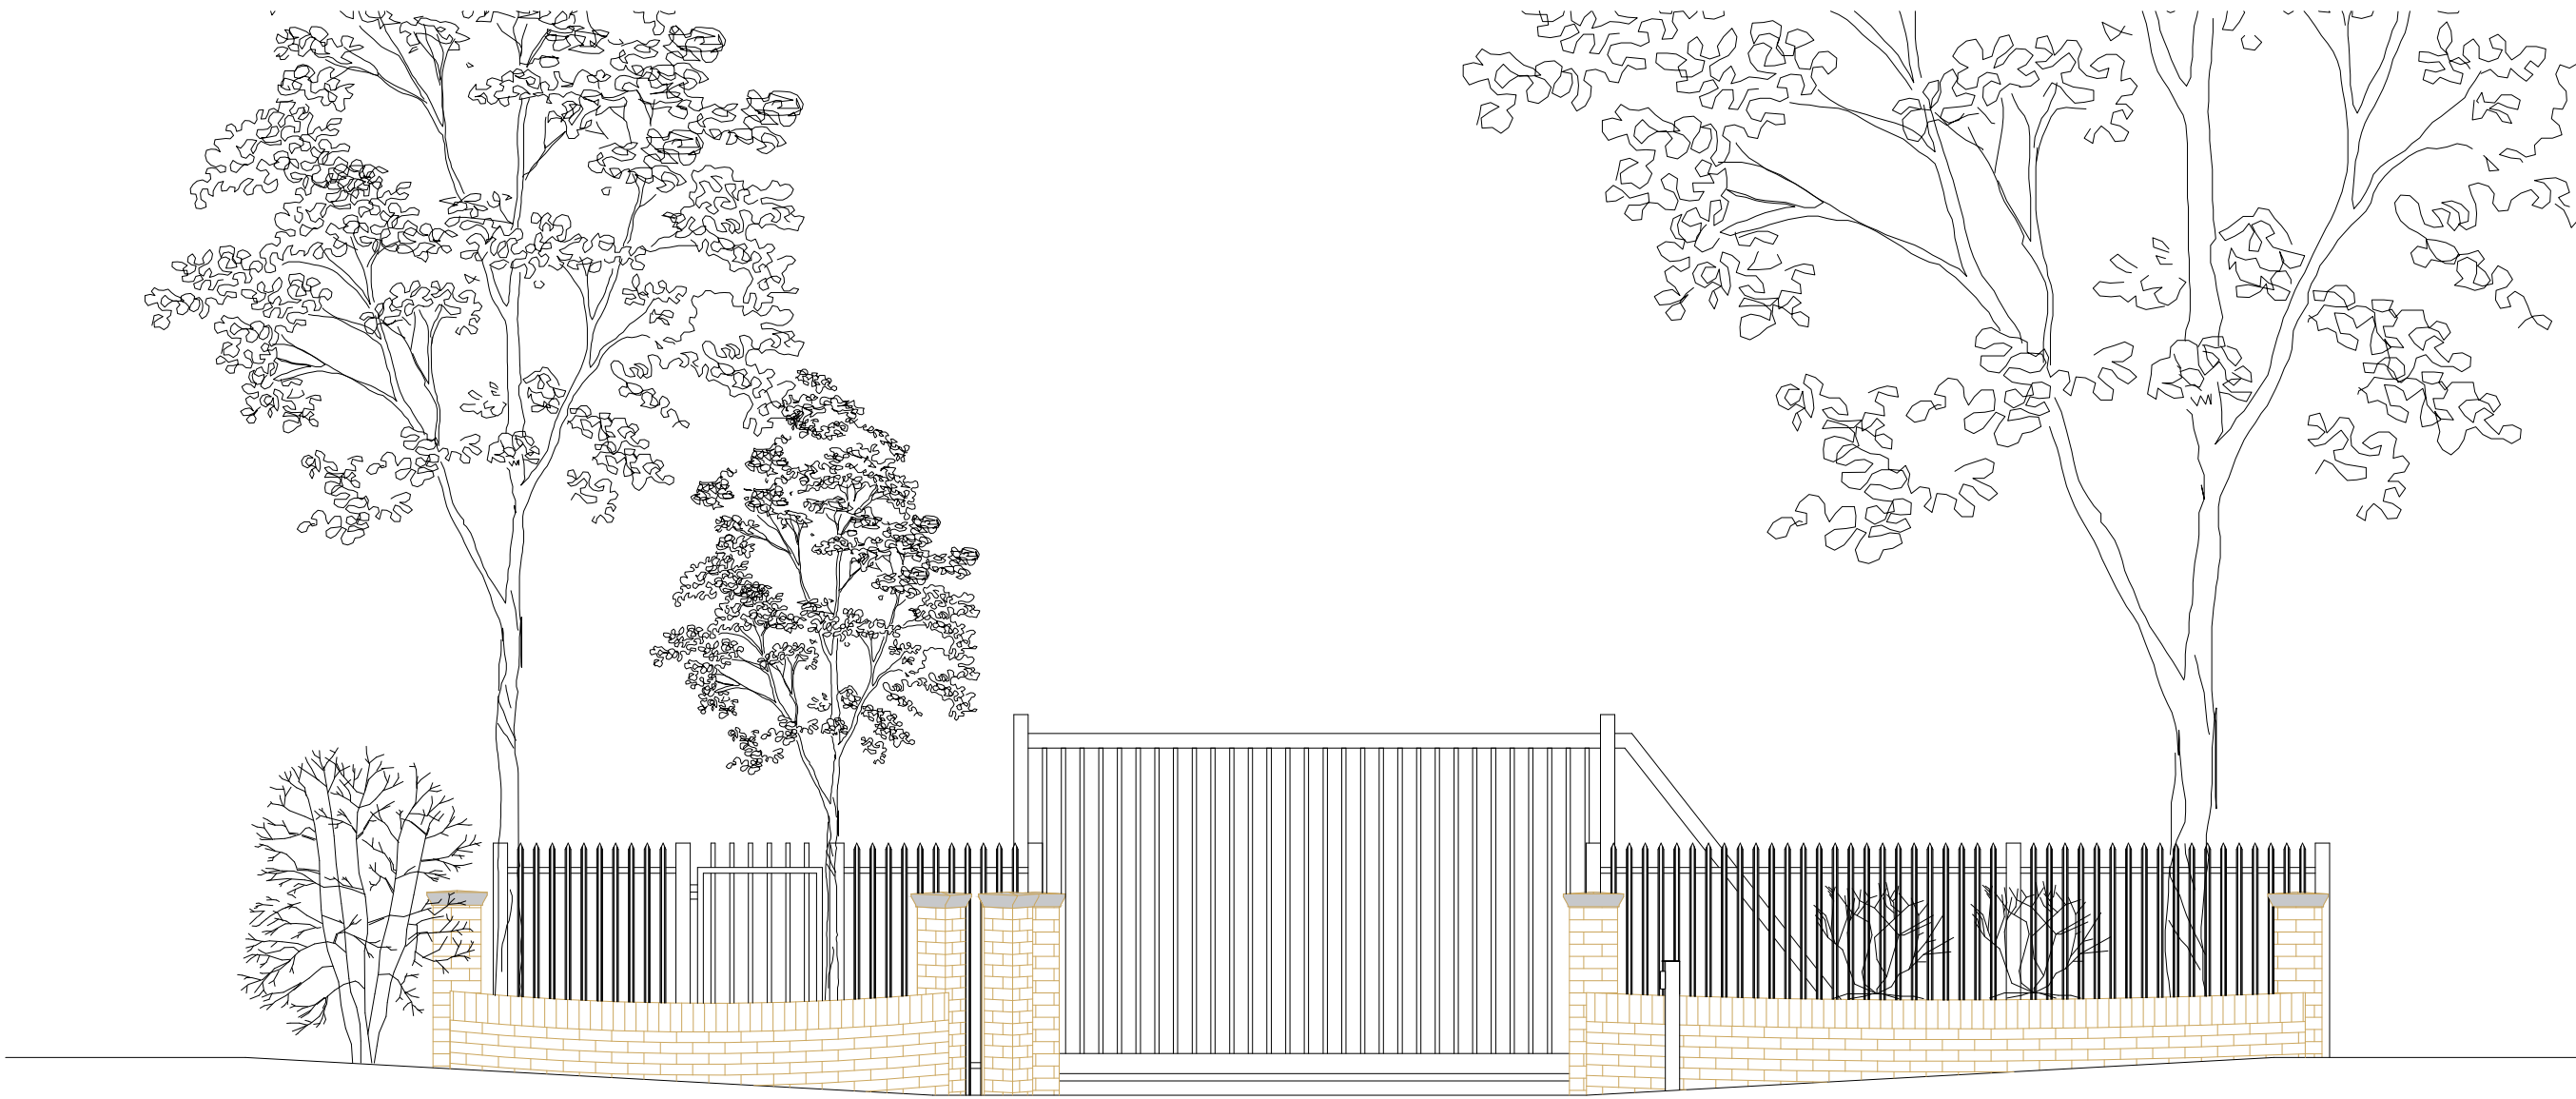

EXISTING ELEVATION

SCALE: 1:50

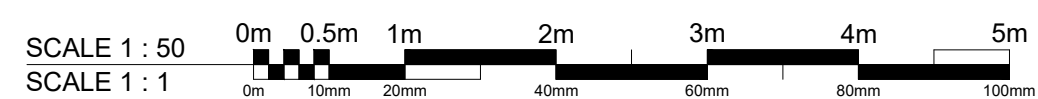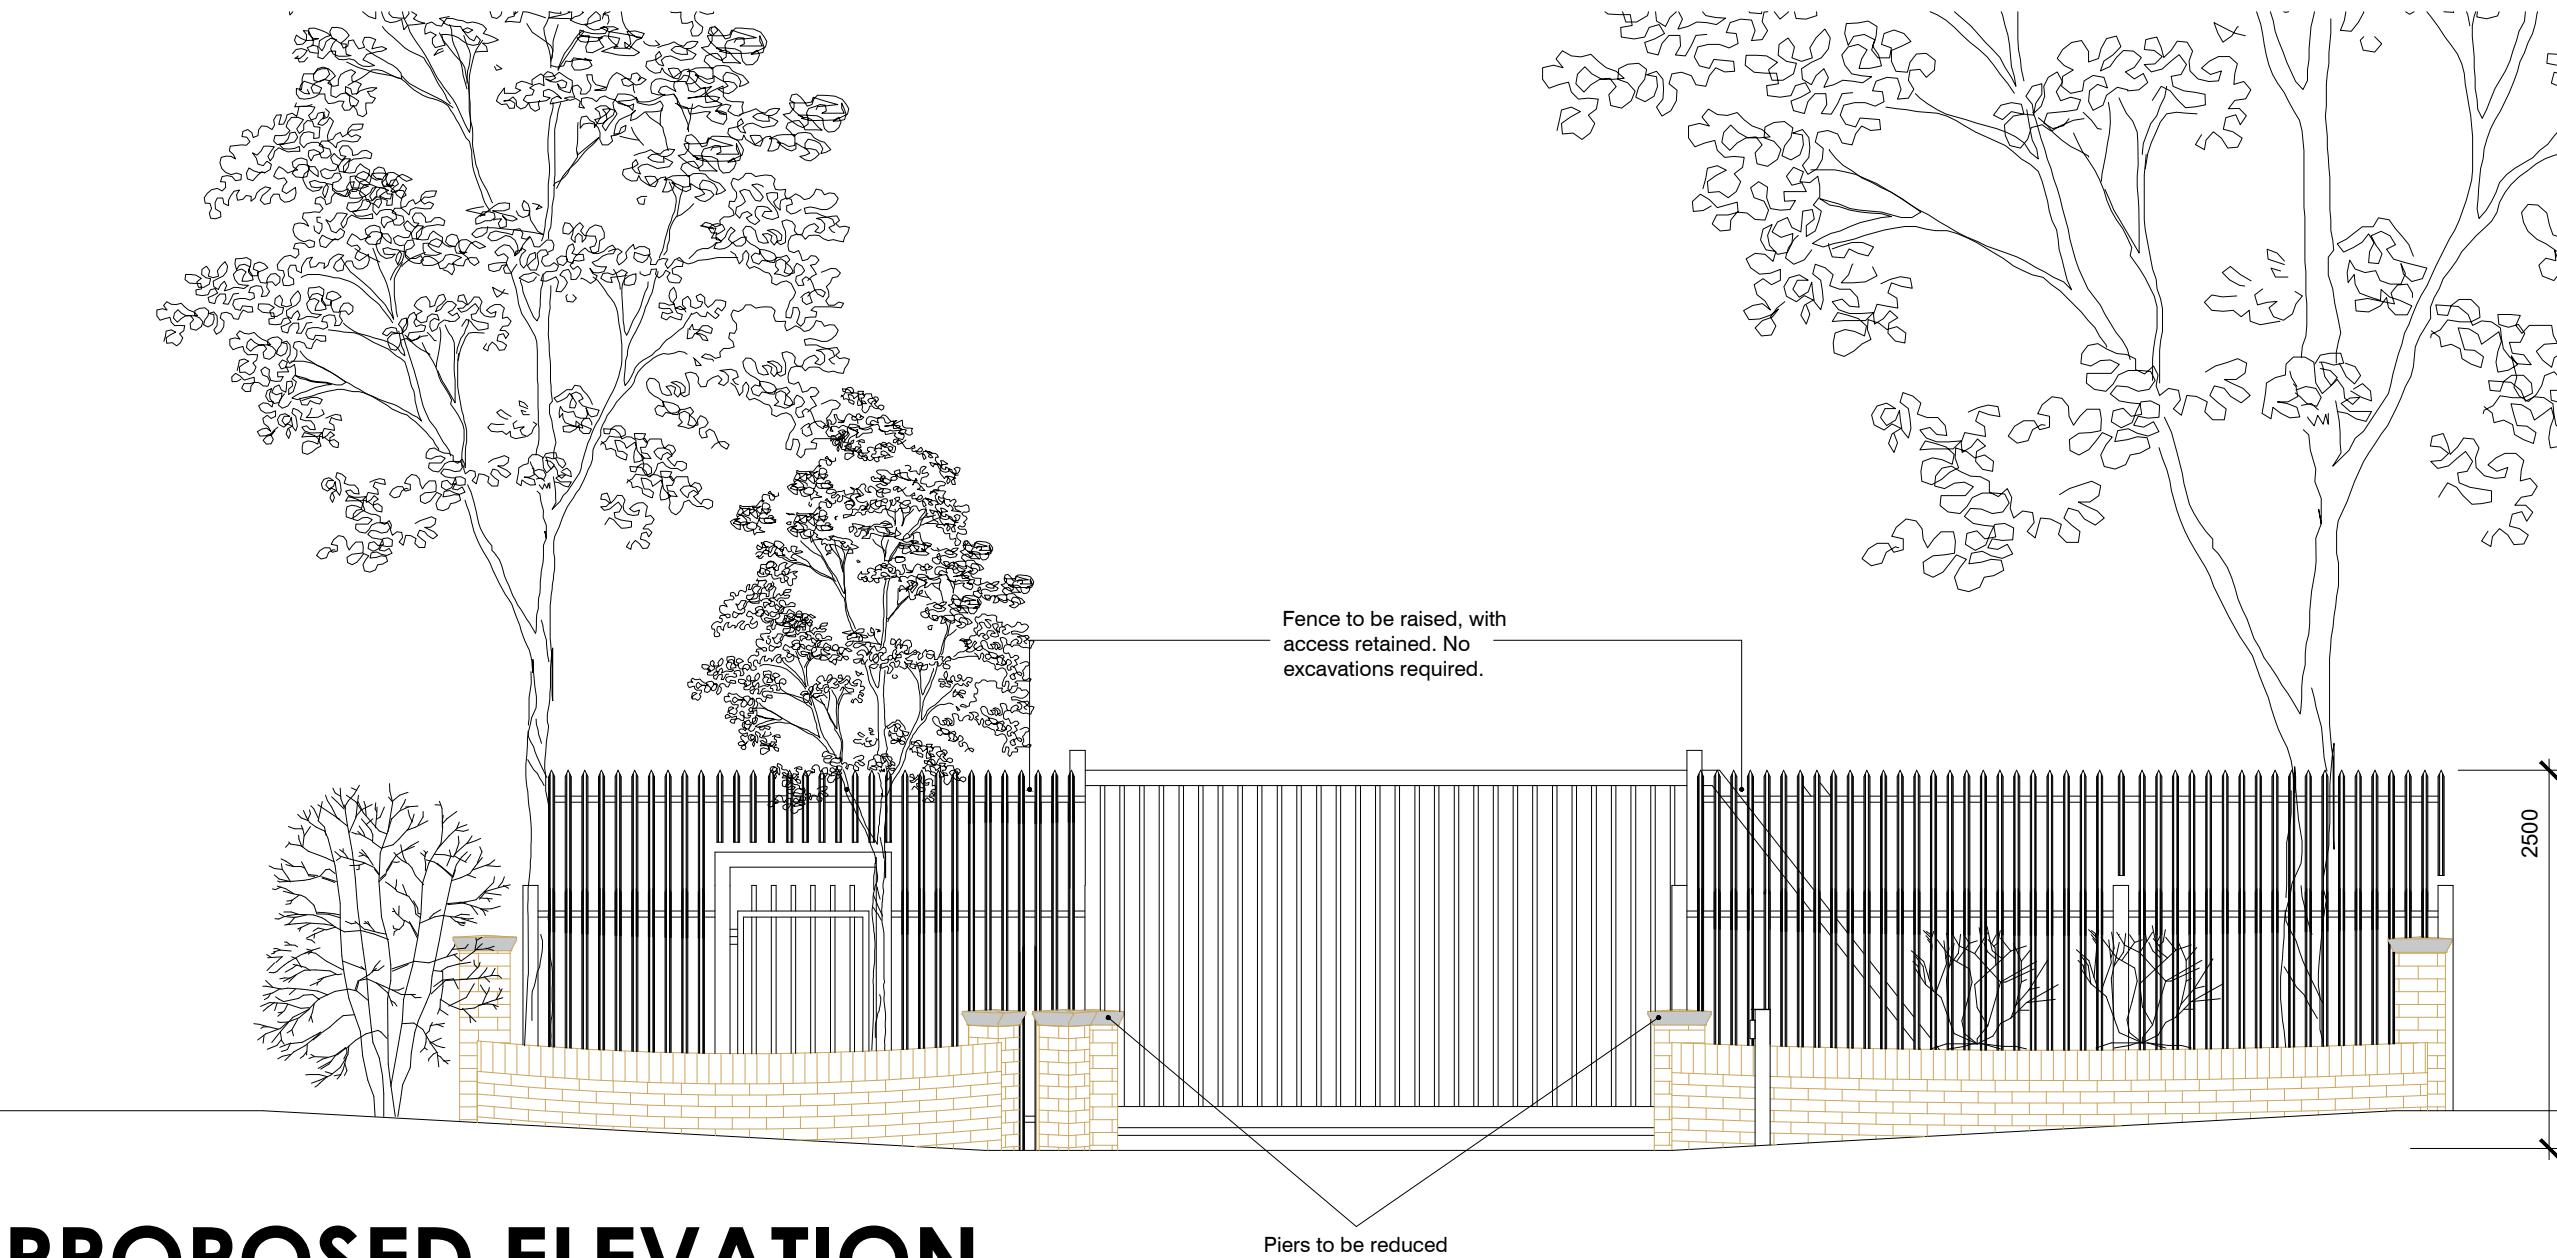

PROPOSED ELEVATION

SCALE: 1:50



Notes

This document is the property of Walsh & Associates Ltd and may not be reissued, loaned or copied in part or in whole without written permission © 2020.

All dimensions are in millimetres unless stated otherwise.


This drawing should be read in conjunction with all other relevant information, specifications and schedules.

If this drawing is received electronically it is the recipient's responsibility to print the document at the correct scale and paper size.

All dimensions to be checked on site prior to commencing work, and any discrepancies to be advised immediately.

All work to be carried out in accordance with all current and relevant British Standards and BS Codes of Practice.

Revision Details	
•	•

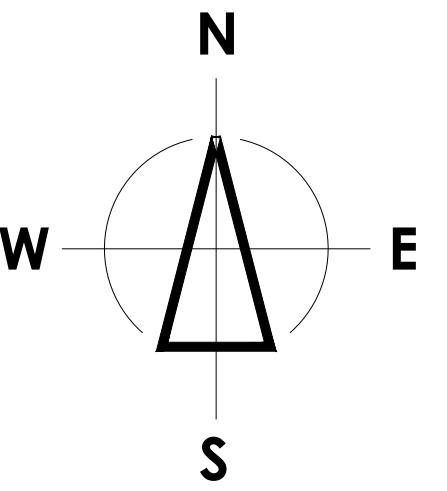

Project Title
The Grange
Waterlooville
Hampshire, PO7 5PL

Client
Kier Construction

Drawing Title
Existing & Proposed Entrance Plan
& Elevations

Status
PLANNING

Drawing Number
25222-WA-001

Revision
- Scale
1:100, 1:50 @ A1

Issue Date
September 2025



Walsh & Associates Limited
T 01206 480001
E enquiries@walshandassociates.co.uk
W www.walshandassociates.co.uk

Town Wall House | Balkeine Hill | Colchester | Essex | CO3 3AD