


Proposed Street Scene

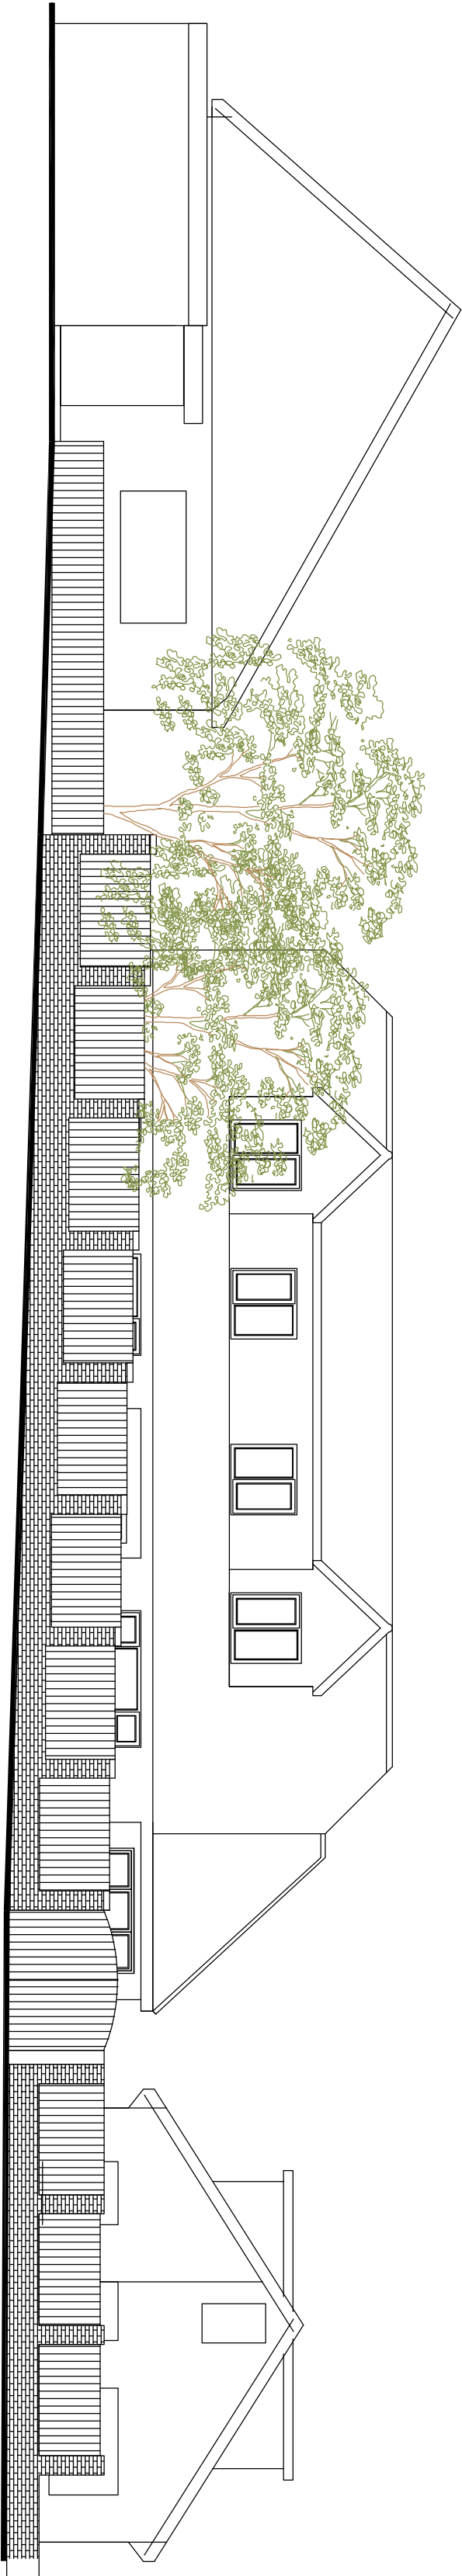

Existing Street Scene

Revision	Description	Date	DRAWN
<div>Project: Mr & Mrs G Warton 2A Scratchface Lane Havant</div> <div>Drawing Title: Proposed Outbuilding</div> <div><div><div><div>Chris Flint Associates Ltd</div><div>CHARTERED SURVEYORS - PROJECT MANAGERS</div><div>DEVELOPMENT CONSULTANTS</div></div><div><div>Drawn By</div><div>CF</div></div><div><div>Date</div><div>08/08/25</div></div><div><div>SHEET SIZE</div><div>A2</div></div><div><div>Approved By</div><div>Date</div></div></div><div><div><div>Drawing No.</div><div>CFA FULL 02</div><div>Revision:</div><div>1-100</div></div><div><div>PLANNING</div><div><div>BECHWOOD - 20 QUEENS ROAD - WATERLOOVILLE - P07 7S8</div><div>tel: 023 92 432484 fax: 023 92 358554</div><div>Email: chrisflintassociates@gmail.com</div></div></div></div></div>			