



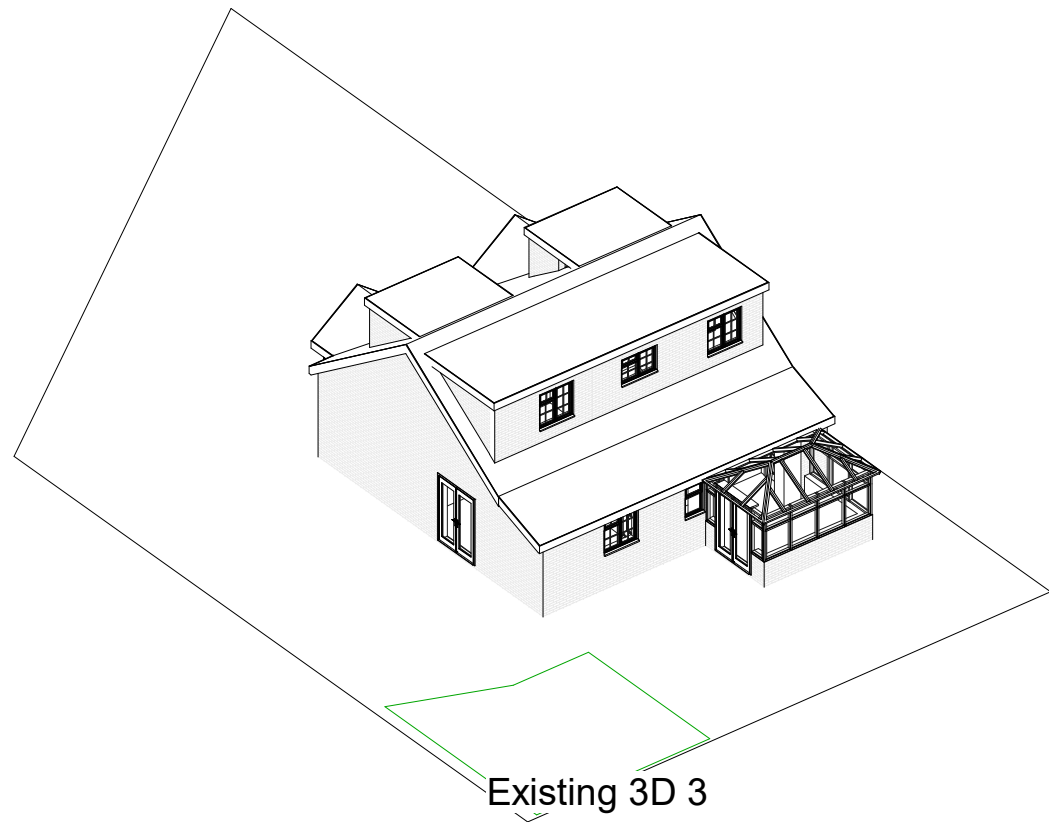

1:500		50
1:200		20
1:100		10
1:50		5

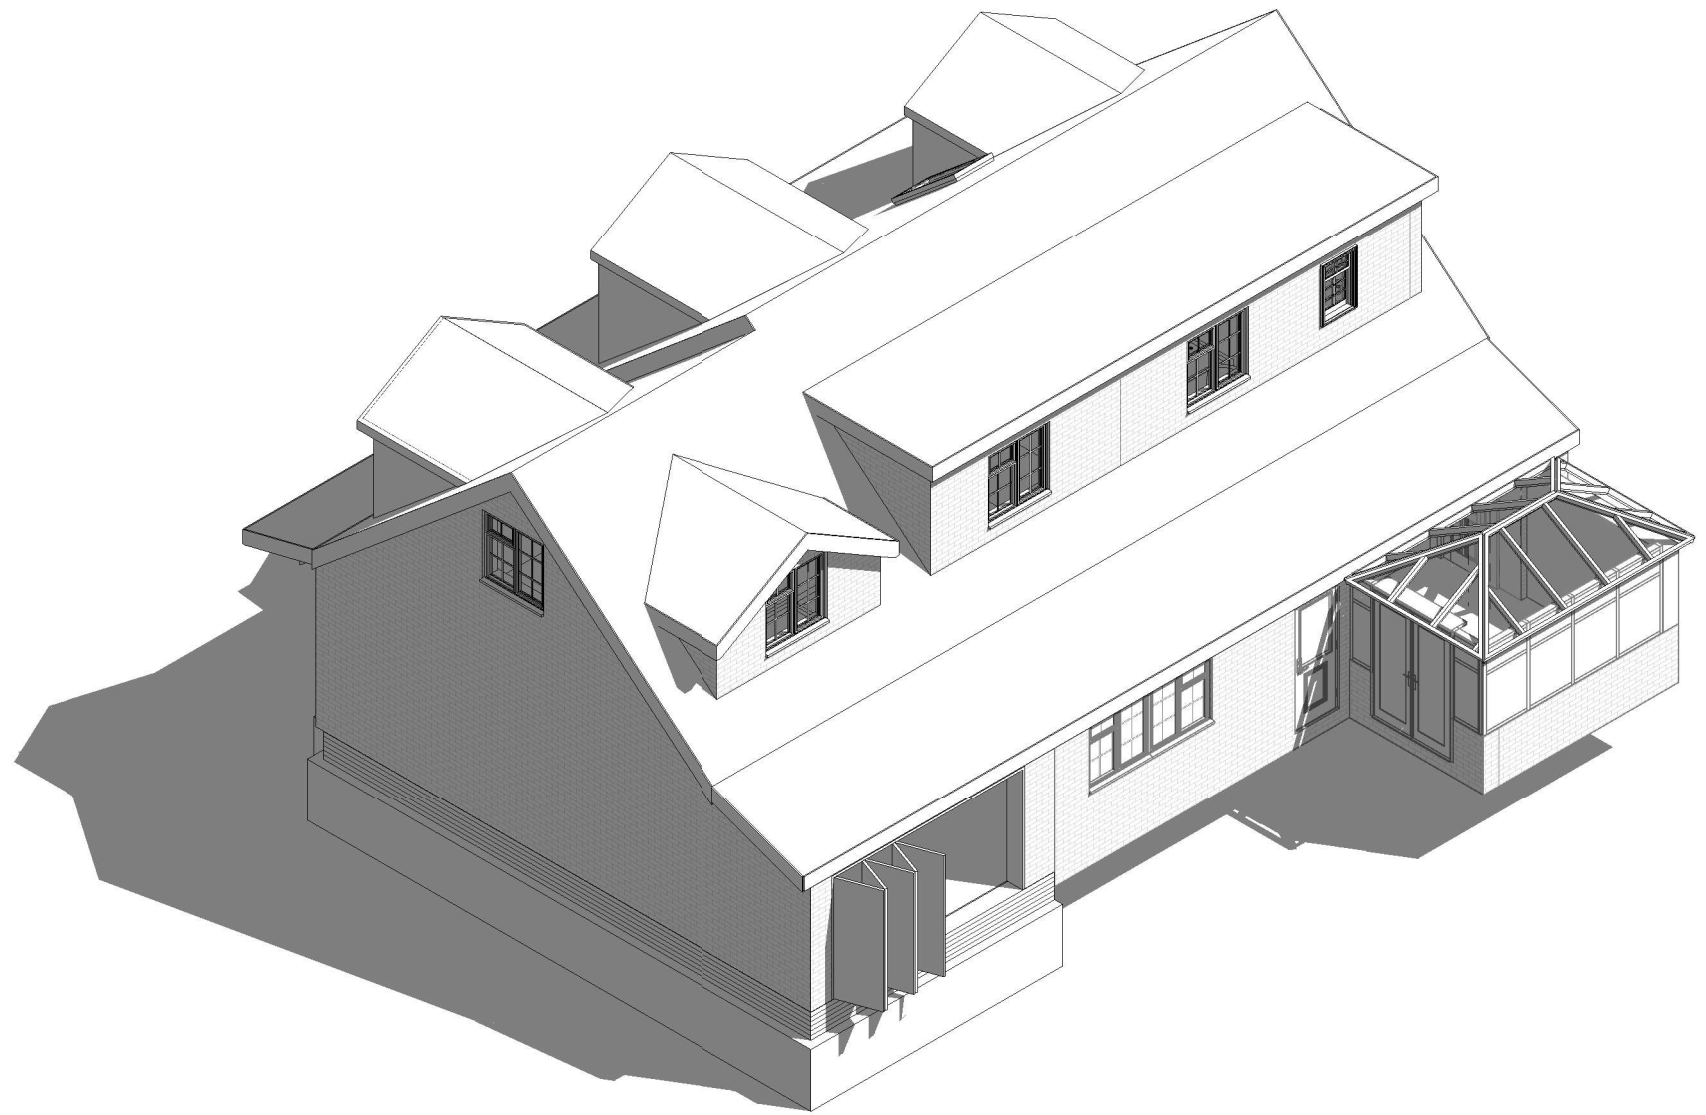

All measurement to be checked on site prior to any commenment
(C) Copyright of Parkers Design (Southern) Limited. Any reproduction of these drawings will require written authority from the copyright owner.

Parkers Design Limited - The Studio @ 90, PO9 2PR
www.pexd.co.uk - info@pexd.co.uk - 07776 008822

PROJECT		82 Lovedean Lane PO8 9SS			CLIENT		Duff	
SHEET		3D 3		Date		Issue Date		Scale (@ A3)
				Drawn by		SW	DRAWING NUMBER	
				Checked by		SR	P 8 v5	
							REV	