




Elevation A

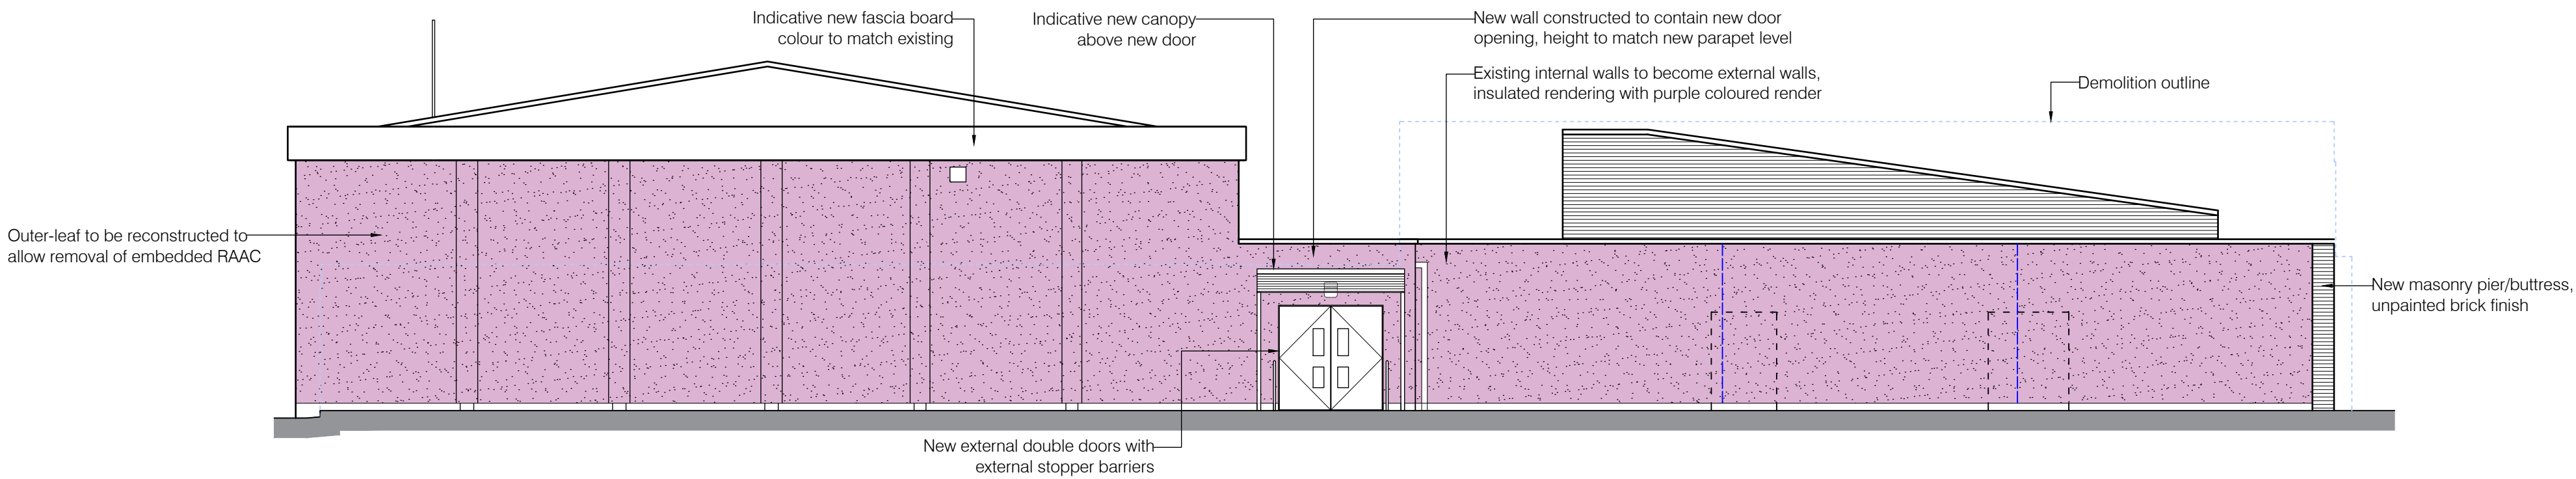

Elevation B

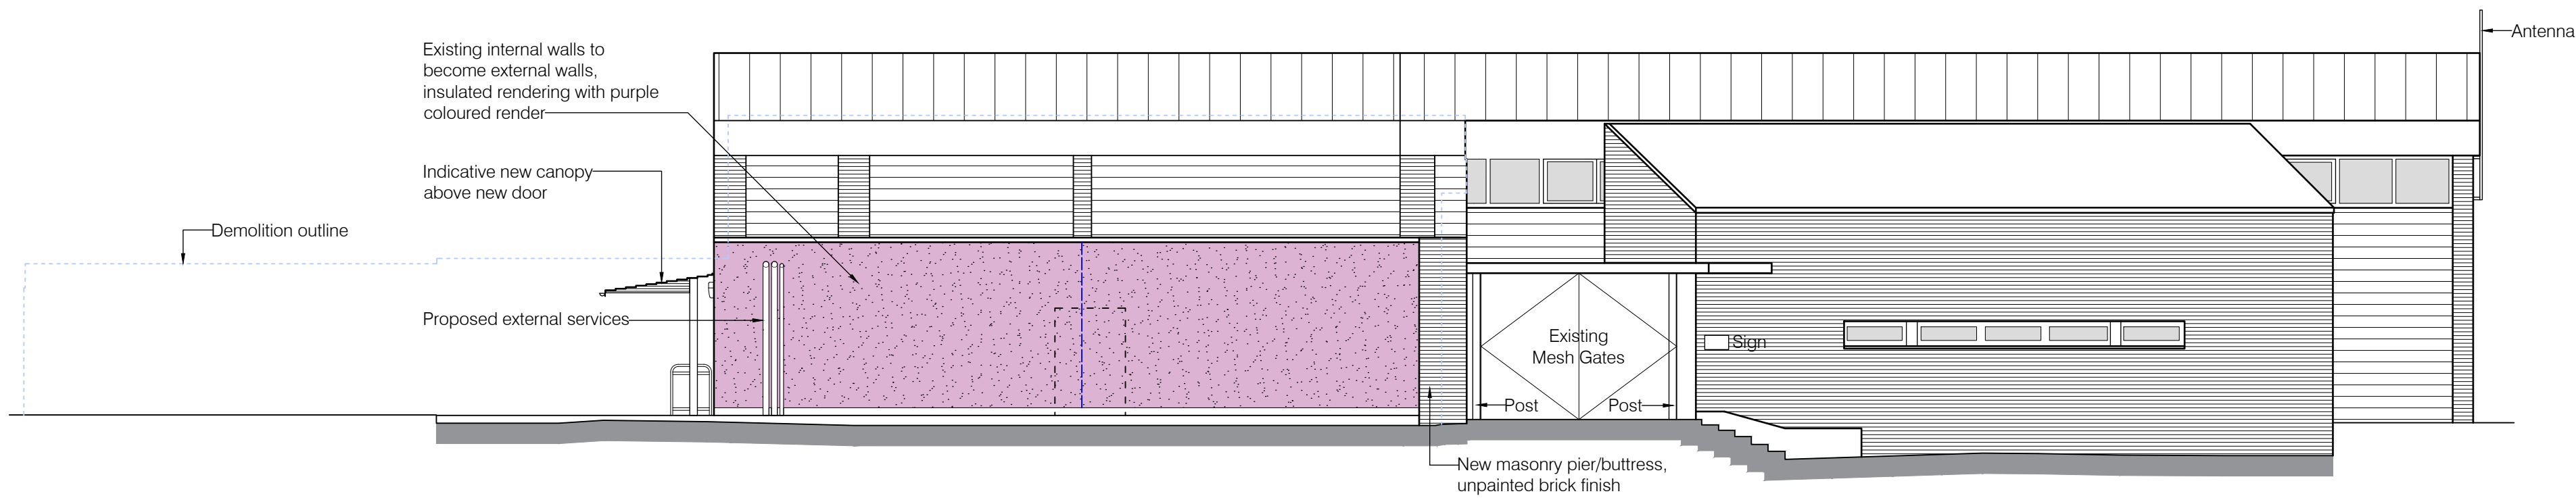


Elevation C

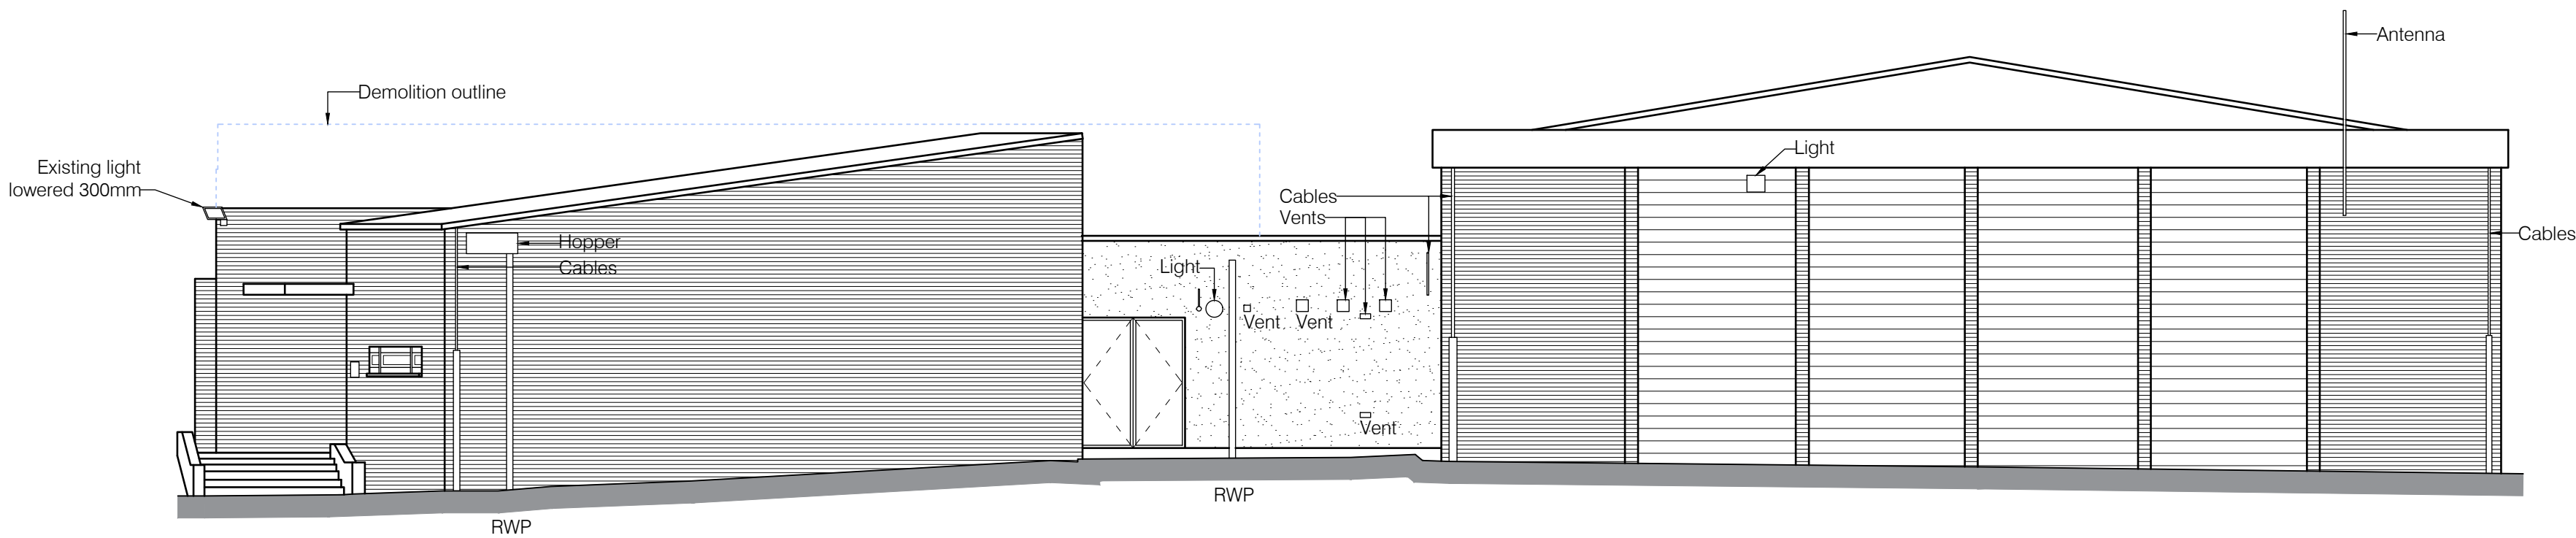

Elevation D

NOTES					
The contractor must check all dimensions, levels and services prior to commencement of any works. Box Architects to be notified of any discrepancy. Do not scale from drawing.					
The contractor is responsible for ensuring all works comply with all relevant statutory requirements and British Standards, whether or not they are noted on this drawing.					
This drawing remains the copyright of Box Architects, to be used solely for the project and information as titled. This drawing must not be copied without prior written permission.					
REV	DATE	DETAILS	DRAWN	CHECKED	
P01	10/07/2025	Issued for Information	CM	AP	
P02	18/07/2025	Issued for Review	CH	CM	
P03	24/07/2025	Issued for Review	CH	CM	
C01	25/07/2025	Planning Application	CH	CM	
P04	01/08/2025	Issued for review following updates based on received comments	CH	AP	
P05	11/08/2025	Issued for Review	CH	CM	
P06	22/08/2025	Issued for Review	CH	CM	
P07	10/09/2025	Issued for Review	CH	AP	
P08	23/09/2025	Issued for Review Outer leaf of sports hall to be reconstructed due to embedded RAAC. Proposed fence line removed. External services added.	CH	CM	
C02	10/10/2025	Planning Application	CM	CH	

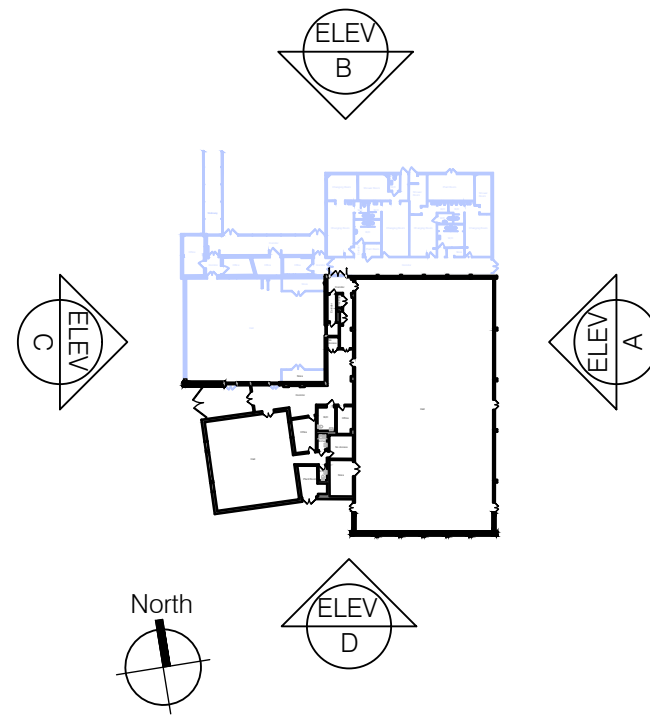

Key:

- New external insulated rendering
- Demolition

Wates

CLIENT NAME	Wates
PROJECT	Dfe Havant Academy Wakefords Way Havant PO9 5JD

TITLE	Proposed Elevations
-------	---------------------

STATUS		A3 - For Planning Approval					
DATE		10/07/2025		SCALE		1:100 @ A1	
DRAWN		CM		CHECKED		AP	
DRAWING NUMBER		U/PRN	ORG	FUN	SPA	FORM	DIS
RAAC0511- BOX		- XX	- XX	- XX	- D	- A	- 0314
REVISION		JOB NUMBER					
C02		627.228					

