


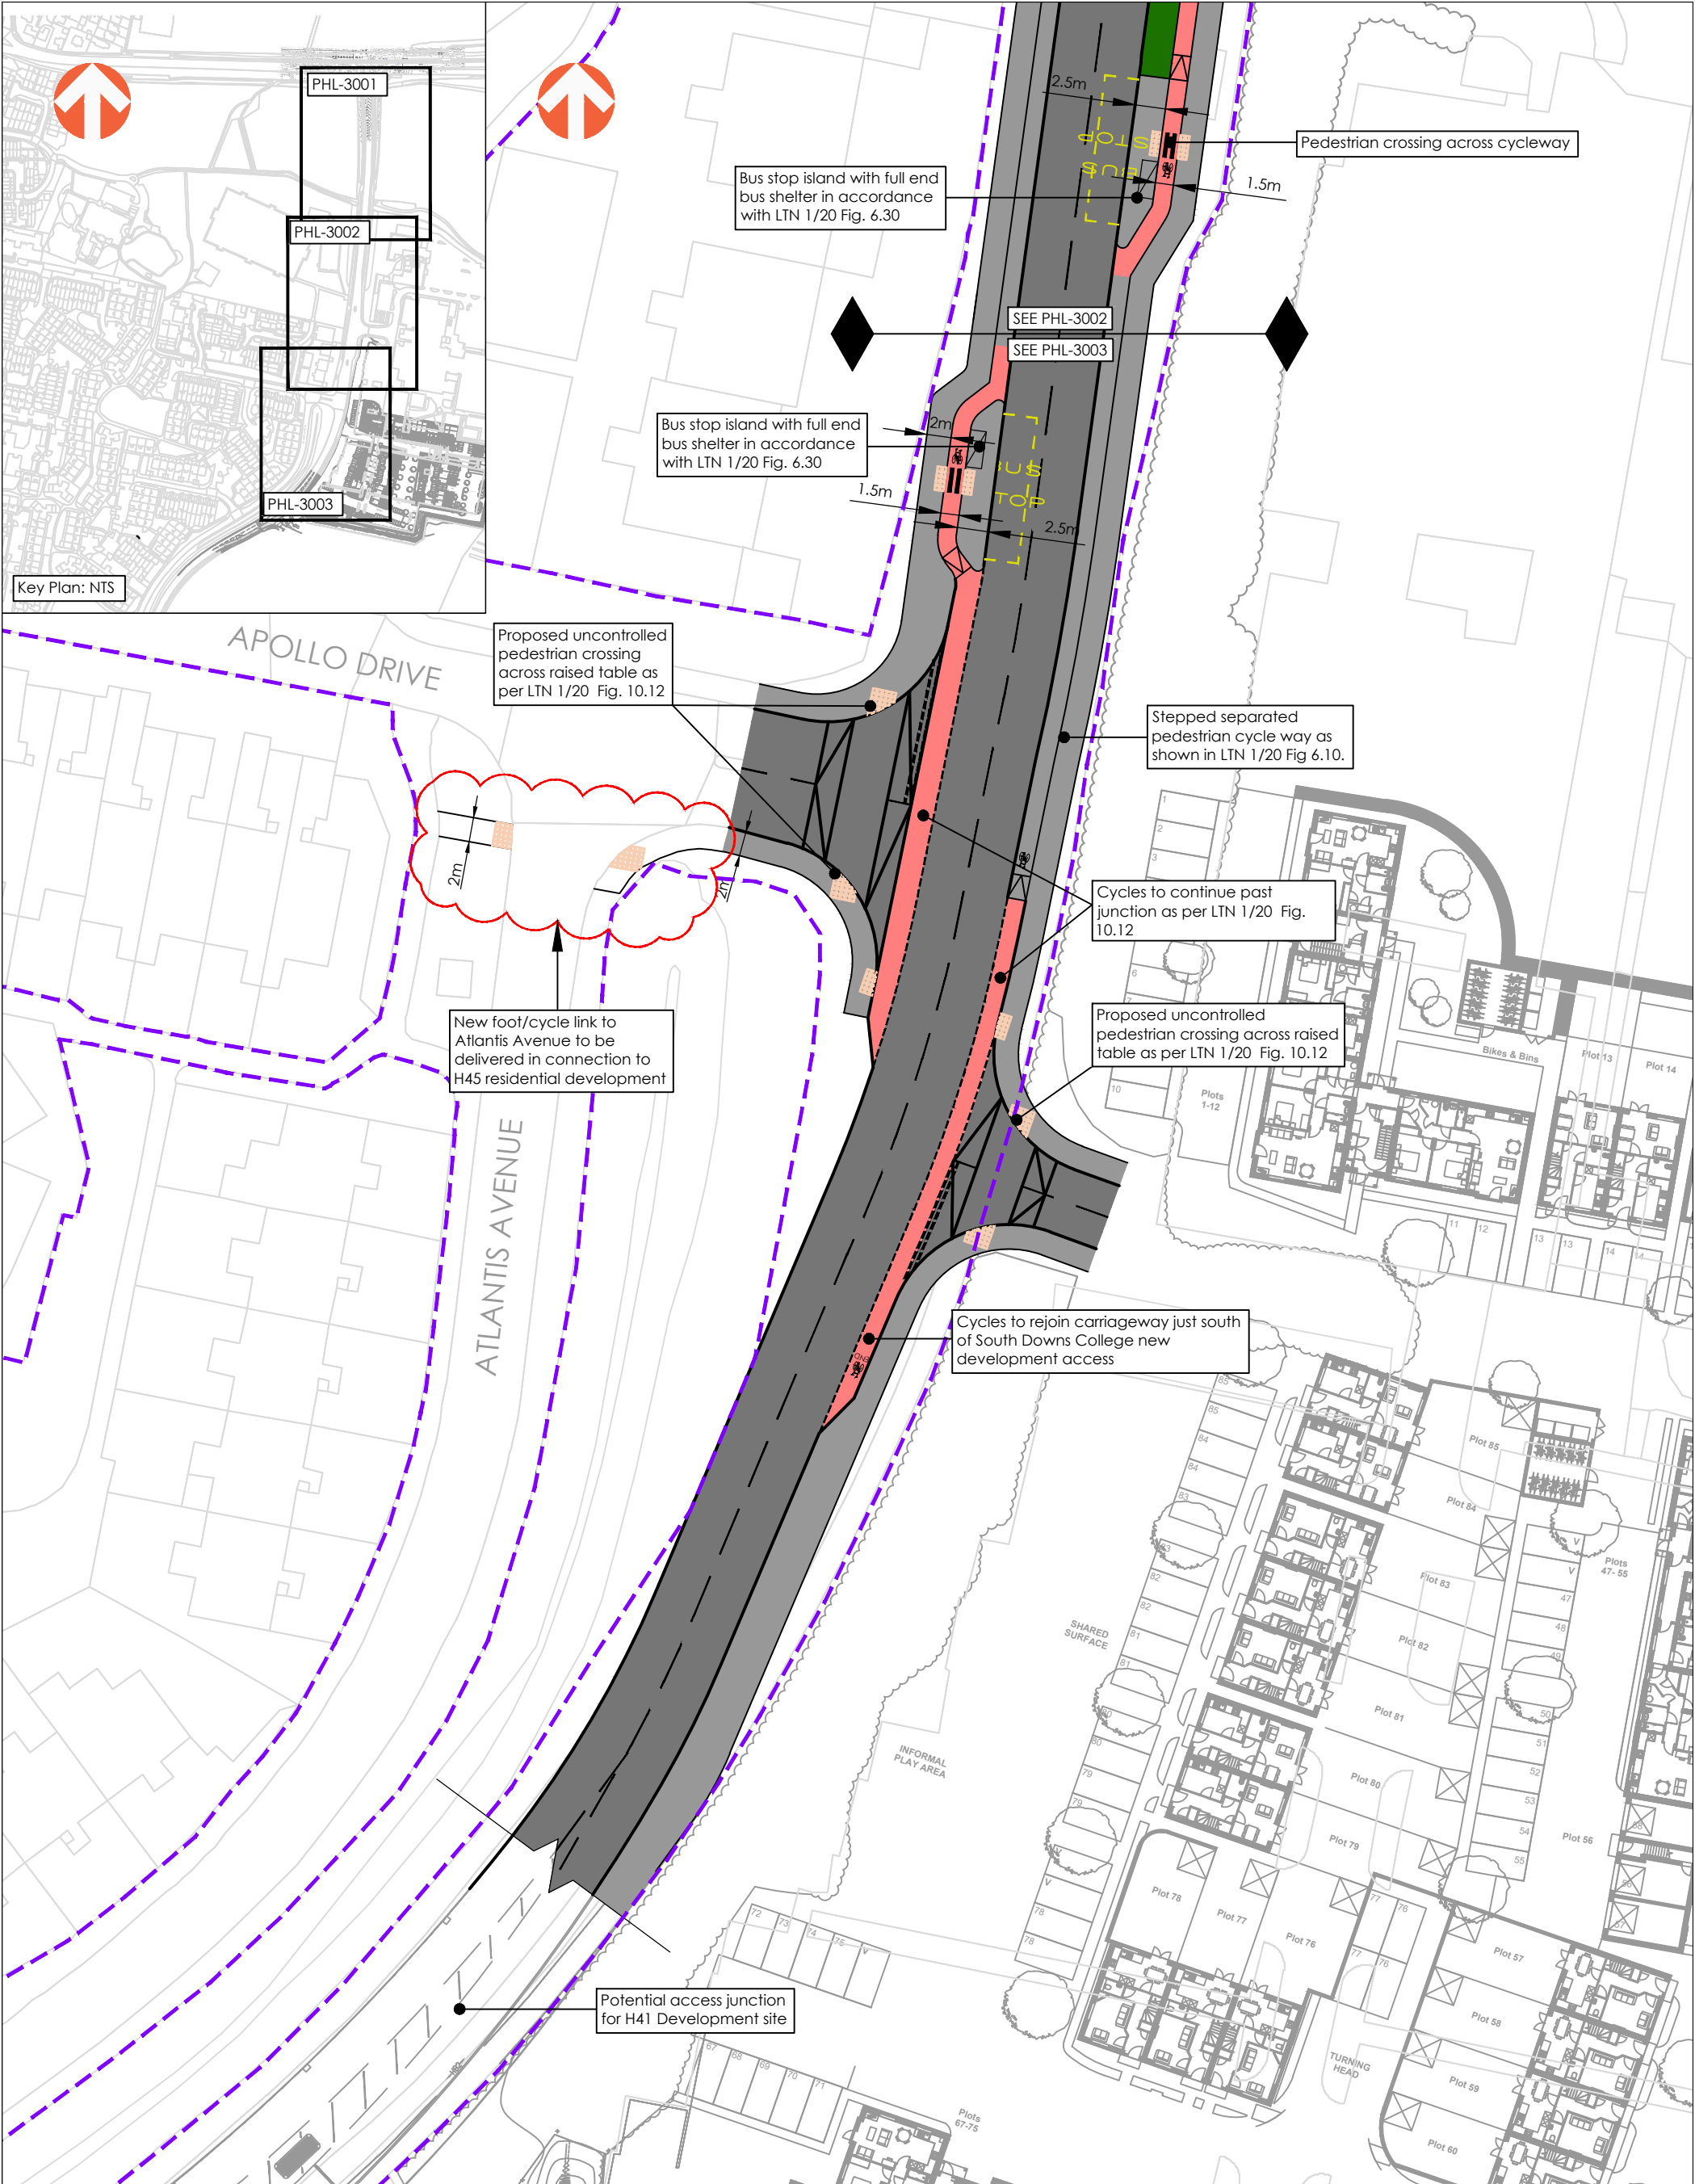

Key:

--- HMPE

B	21.10.2025	PLAN UPDATED TO REMOVE FOR INFORMATION ONLY TEXT AND DRAFT STAMPS	BOP	PDM	PDM
A	04.05.2023	INITIAL ISSUE	BG	MR	AJW
REV	DATE	DESCRIPTION	BY	CHK	APD
CLIENT: PLACES FOR PEOPLE					
DRAWING STATUS: FOR INFORMATION ONLY					

PROJECT: COLLEGE ROAD, HAVANT

TITLE: POTENTIAL FUTURE CYCLEWAY IMPROVEMENTS TO COLLEGE ROAD - SHEET 3

PROJECT No:	DRAWING No:	REV:
1017	01-PHL-3003	B

SCALE @ A0 1:500 25 metres

Awcock Ward Partnership, Ada House, Pynes Hill, Exeter, EX2 5TU
Tel: 01392 409007 Web: www.awpexeter.com