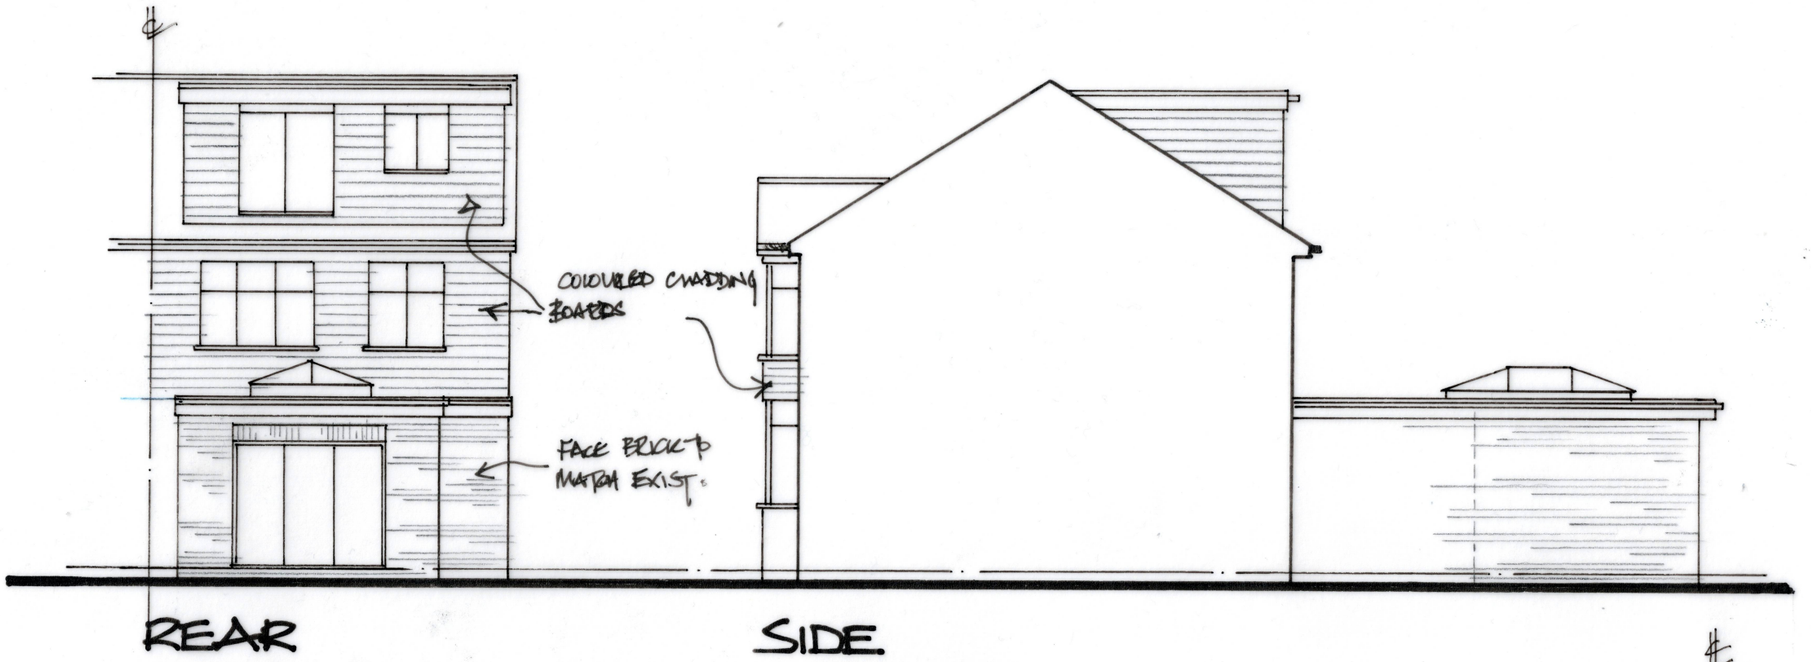

REAR

SIDE

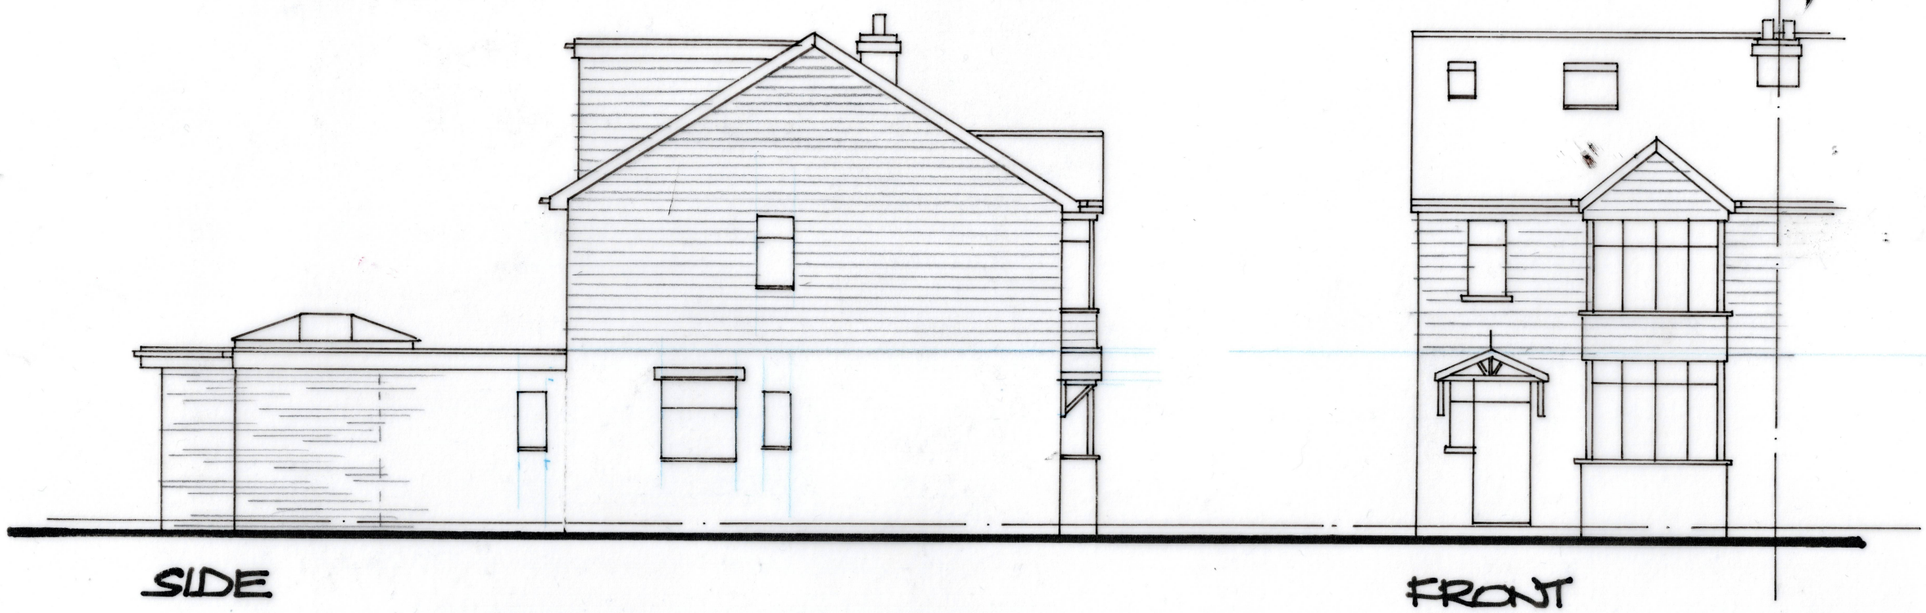

SIDE

FRONT

DEREK TREAGUS ASSOCIATES

ARCHITECTURAL SERVICES

Tel: 07956 624094

Email: derek.treagus@gmail.com

Project	REAR EXTENSION AT 5 ST JOHNS AVENUE, WATERLOOVILLE, HAMPSHIRE.
Client	Mr & Mrs A Oakey
Subject	Planning Drawing Proposed Elevations

Date: Oct 2025	Scale: 1:100
Rev:	Drg. No. **25/485/03**

- **Copyright reserved.**
- **All dimensions are to be site confirmed and should not be scaled unless for Planning purposes.**
- **Verify all queries with the office.**