


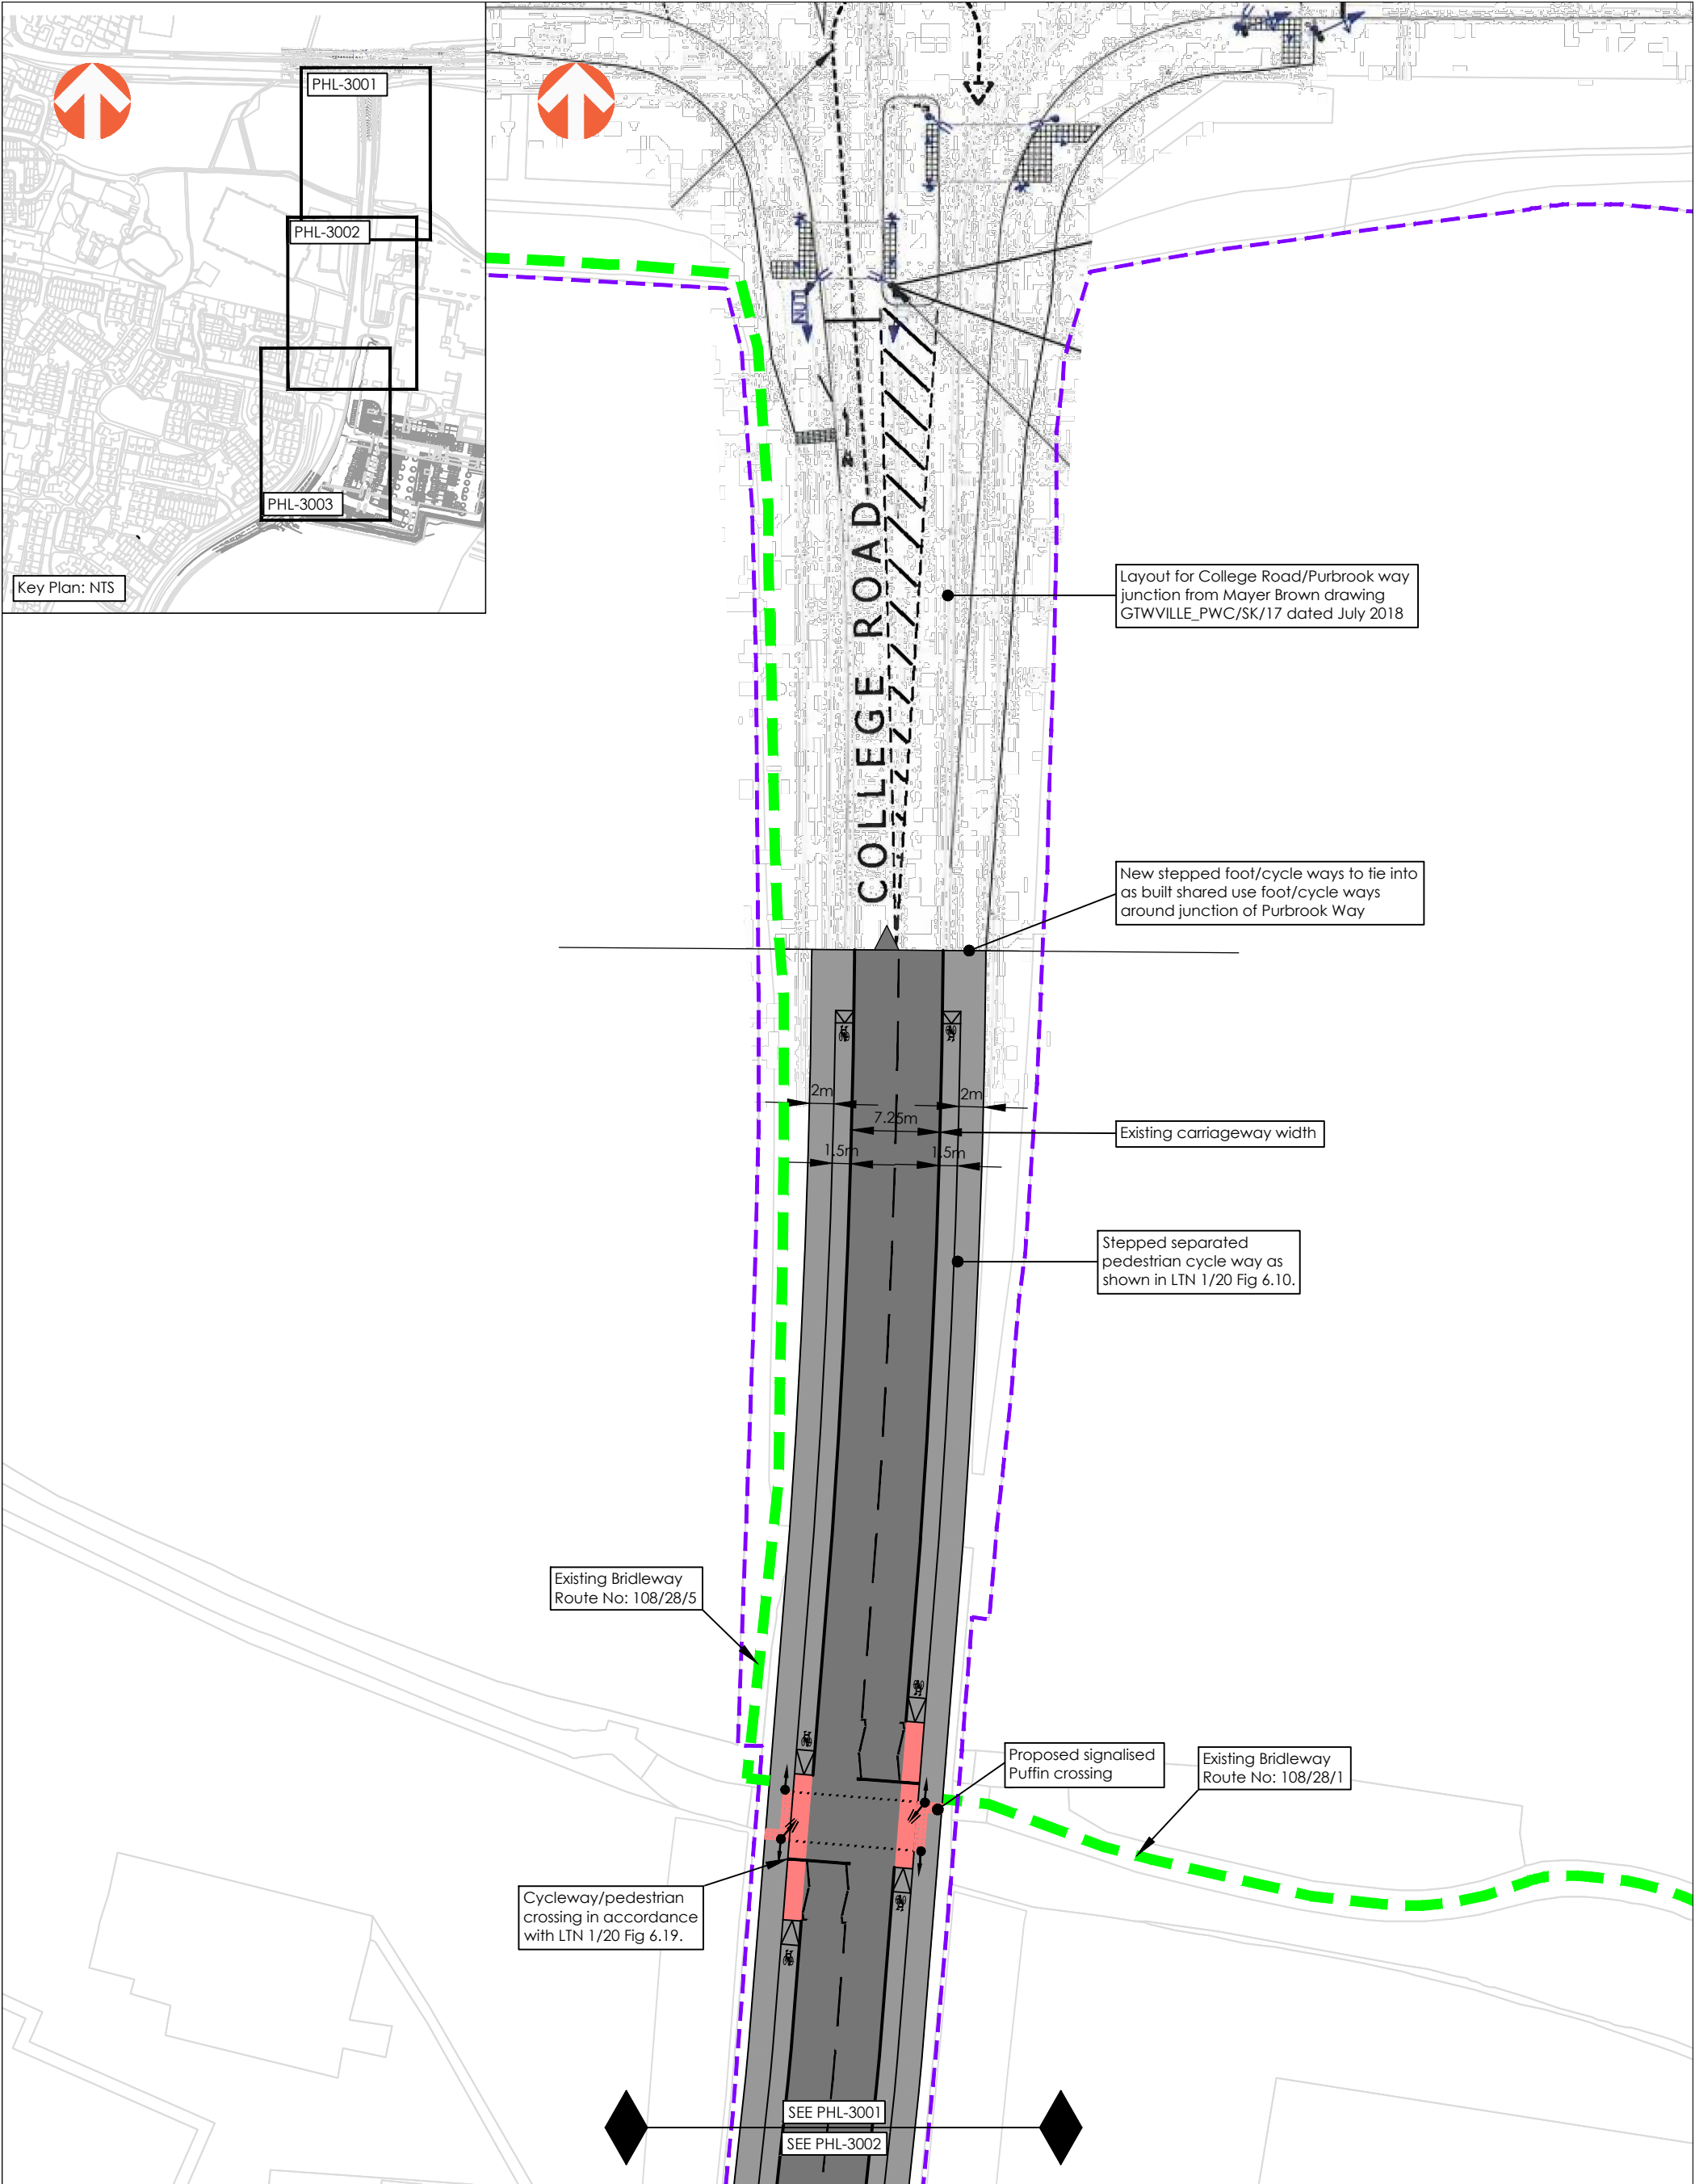

**Key:**

--- HMPE

|                                         |            |                                                                     |     |     |     |
|-----------------------------------------|------------|---------------------------------------------------------------------|-----|-----|-----|
| B                                       | 21.10.2025 | PLAN UPDATED TO REMOVE 'FOR INFORMATION ONLY' TEXT AND DRAFT STAMPS | BOP | PDM | PDM |
| A                                       | 04.05.2023 | INITIAL ISSUE                                                       | BG  | MR  | AJW |
| REV                                     | DATE       | DESCRIPTION                                                         | BY  | CHK | APD |
| CLIENT:<br>PLACES FOR PEOPLE            |            |                                                                     |     |     |     |
| DRAWING STATUS:<br>FOR INFORMATION ONLY |            |                                                                     |     |     |     |

PROJECT:  
COLLEGE ROAD, HAVANT

TITLE:  
POTENTIAL FUTURE CYCLEWAY IMPROVEMENTS TO COLLEGE ROAD - SHEET 1

PROJECT No:  
1017

DRAWING No:  
01-PHL-3001

REV:  
B

SCALE @ A0  
1:500  
25 metres

Awcock Ward Partnership, Ada House, Pynes Hill, Exeter, EX2 5TU  
Tel: 01392 409007 Web: [www.awpexeter.com](http://www.awpexeter.com)