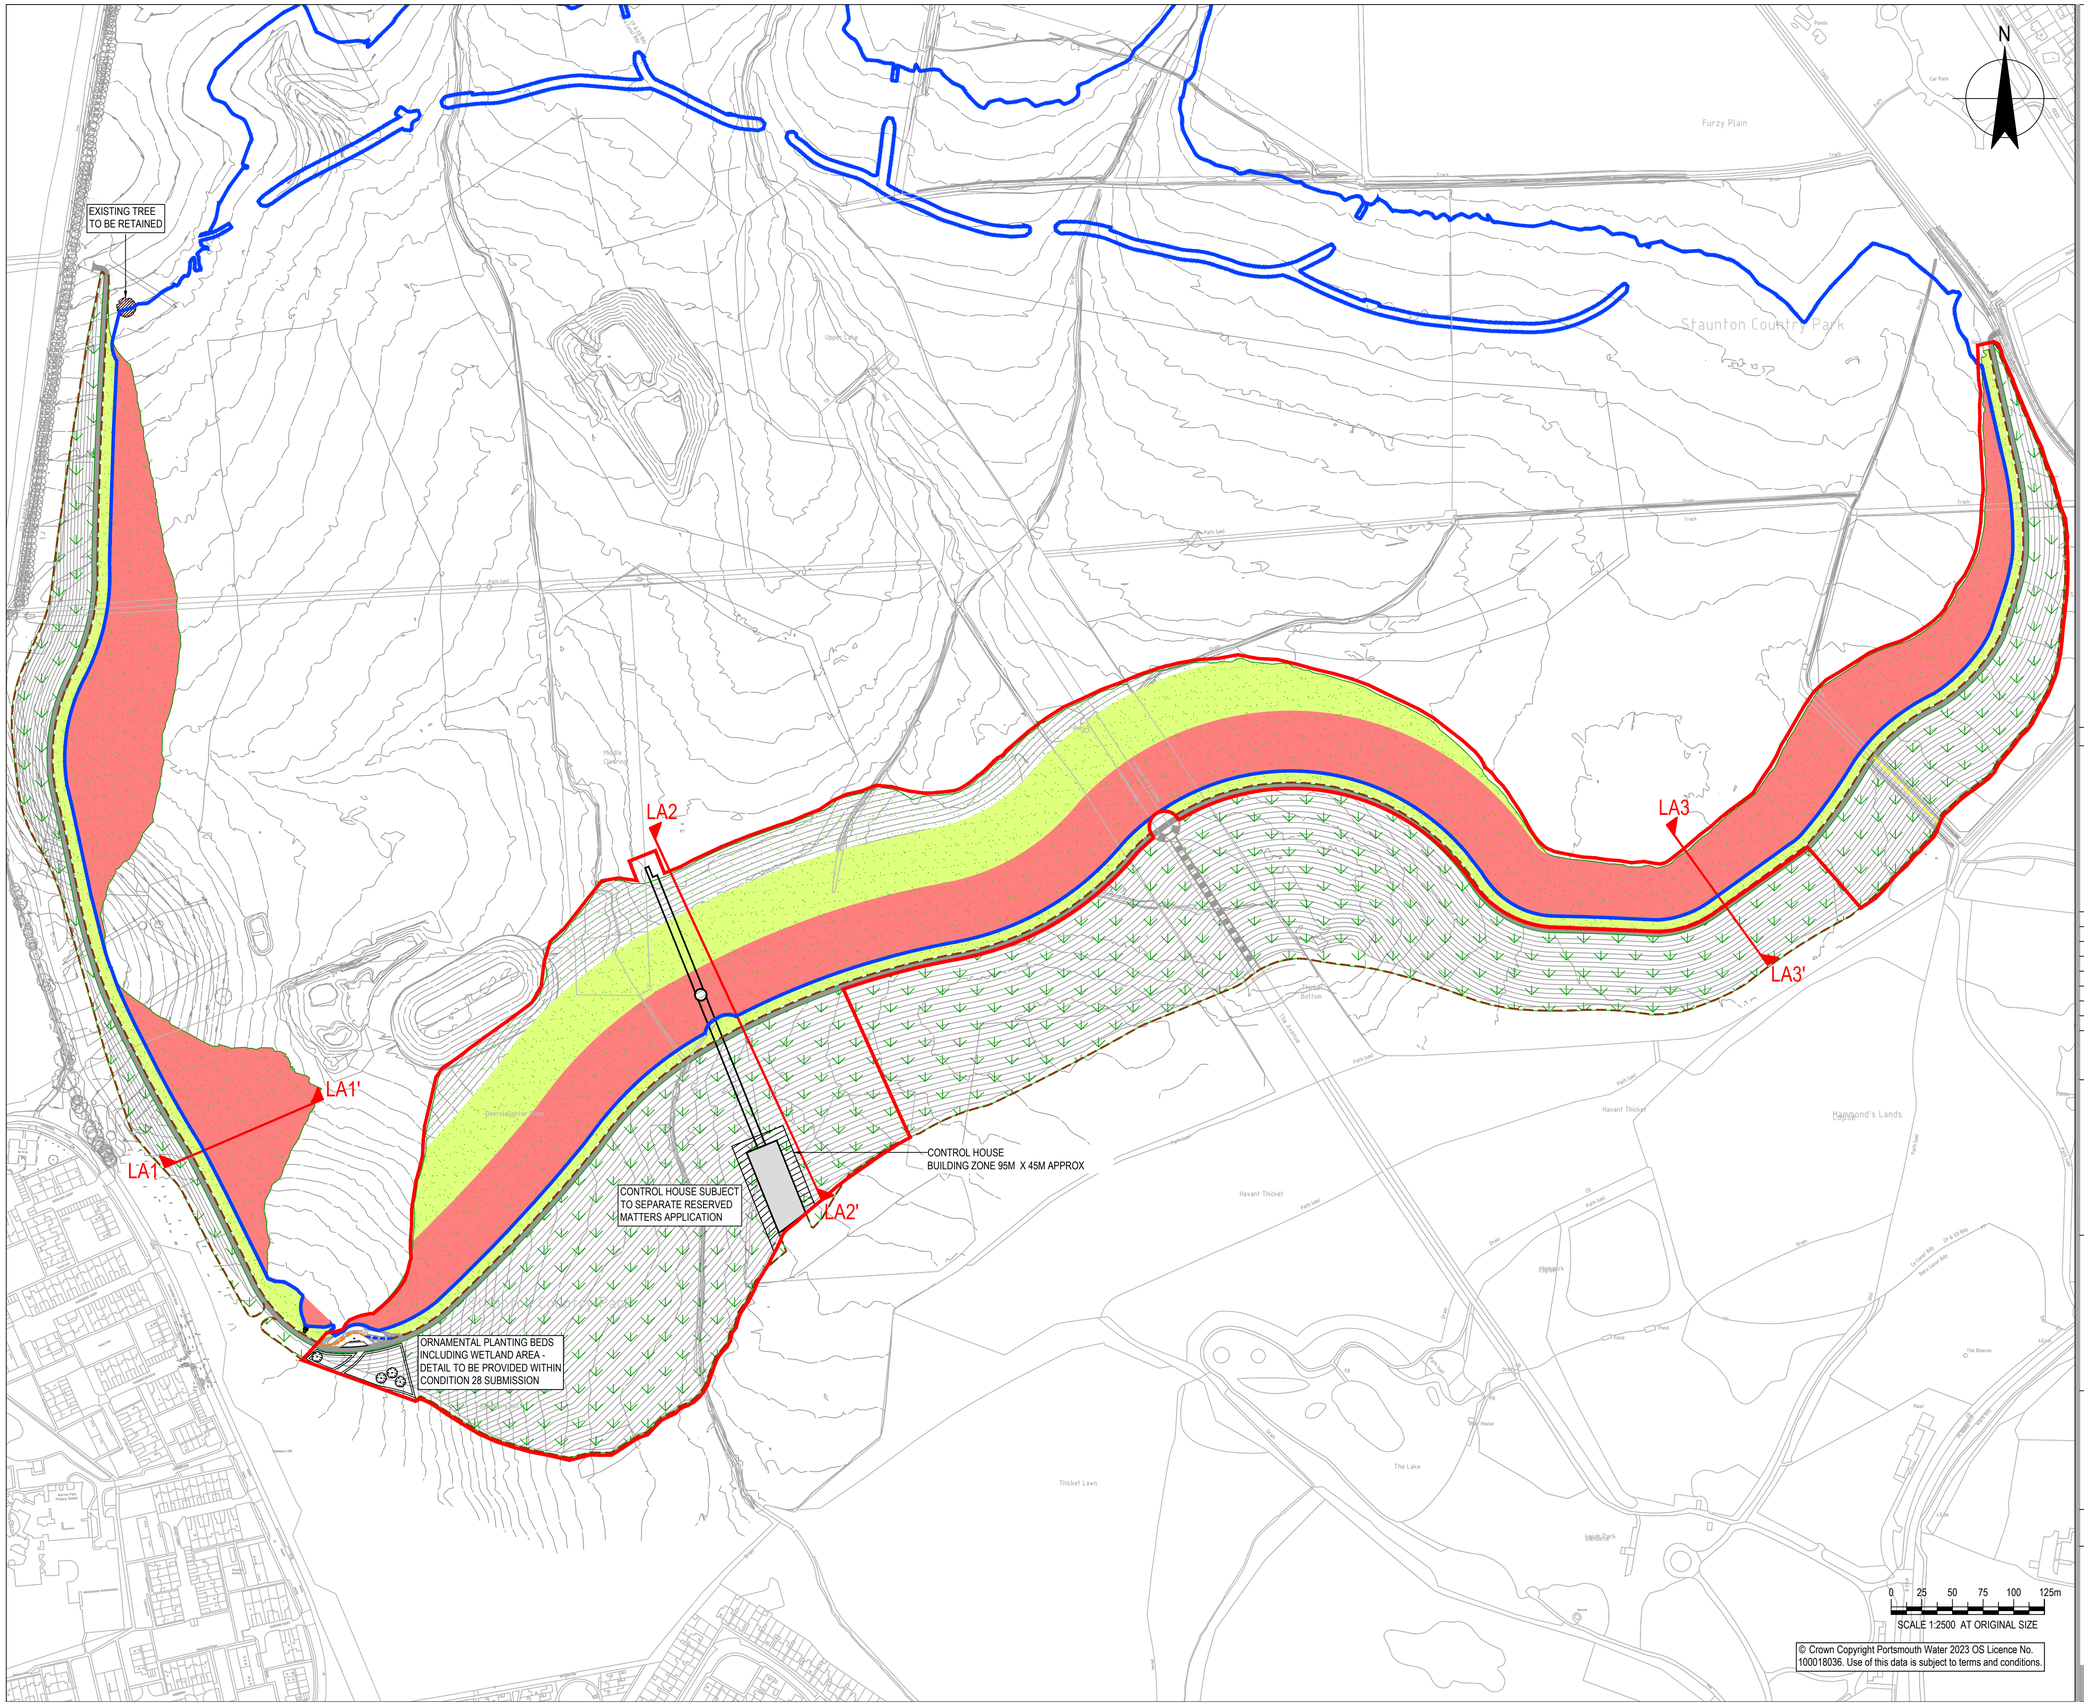

NOTES

1. ALL DIMENSIONS ARE IN MILLIMETRES UNLESS NOTED OTHERWISE (UNO).
2. ALL LEVELS ARE IN METRES TO ORDNANCE DATUM UNO.
3. TWL = TOP OF WATER LEVEL

Key

- RMA Application boundary
- 39.5 contour - top water level for main reservoir

Proposed

- Wildflower seeding - EM5
- Wet grassland seeding - Barenbrug
- Crest access path
- Permissive path
- Stockproof fence
- Post and rail fence - 1100mm high
- Balustrade - 1100mm high
- Enkamat (seeded)
- Rip Rap

REFERENCE DOCUMENTS AND DRAWINGS

FOR CROSS-SECTIONS PLEASE REFER TO:
HTR-GHD-ZZ-ZZ-DR-T-0012 - MAIN EMBANKMENT LANDSCAPE CROSS SECTIONS

Rev	Description	Checked	Approved	Date
P07	FOR APPROVAL	SWG	TG	16/10/2025
P06	FOR APPROVAL	SWG	TG	29/09/2025
P05	REVISED EMBANKMENT ALIGNMENT	SWG	TG	07/08/2025
P04	FOR COMMENT	SWG	SWG	18/07/2024
P03	FOR COMMENT	SWG	SWG	09/07/2024
P02	FOR APPROVAL	SWG	SWG	15/04/2024
P01	FOR COMMENTS	SWG	SWG	09/04/2024

Author ST **Drafting Check** SWG

Designer ST **Design Check** SWG

Telephone: Havant (023) 9249 9888
Fax: Havant (023) 9245 3632
Website: www.portsmouthwater.co.uk
Registered Office: PO Box 8 West Street
Havant Hampshire PO9 1LG
REGISTERED IN ENGLAND No. 2536455

Portsmouth Water

Future Water MJJV Ltd

GHD

Project No. 12547181

Client PORTSMOUTH WATER

Project HAVANT THICKET RESERVOIR

Status FOR APPROVAL

Status Code S4

Drawing Title
MAIN EMBANKMENT
LANDSCAPE PLAN

Size A1

Drawing No. HTR-GHD-ZZ-ZZ-DR-T-0011

Rev P07