


## Location Plan

Site Address: The Bungalow, South Africa Lodge, Stakes Hill Road, Waterloooville, PO7 7LA

Date Produced: 23-Oct-2025

Scale: 1:1250 @A4

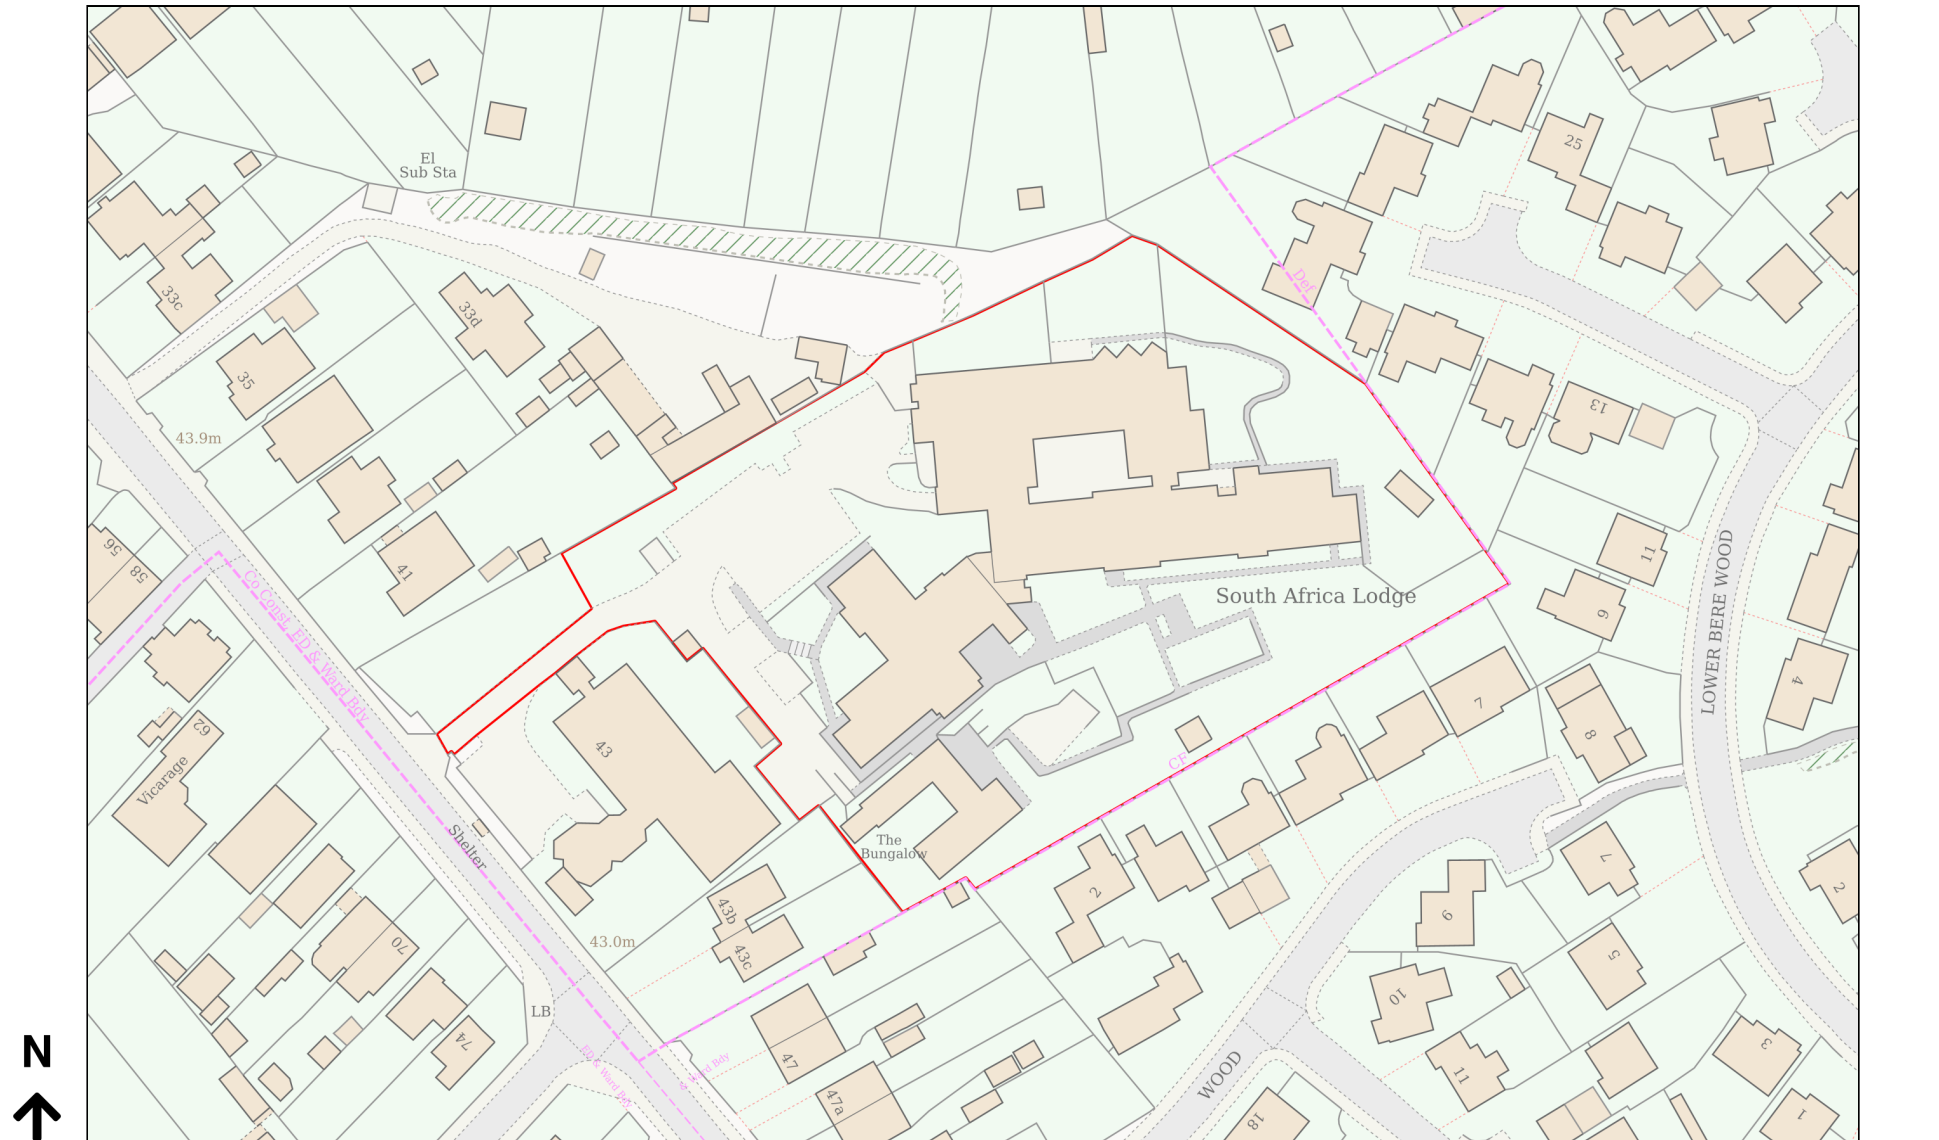

Planning Portal Reference: PP-14388287v1