



Non material amendment
application

HATCHING INDICATES EXTENSION TO EXISTING
BEDROOM APPROVED UNDER **APP/25/00060**
(THIS HAS NOT BEE CONSTRUCTED AS OF 15-4-25)

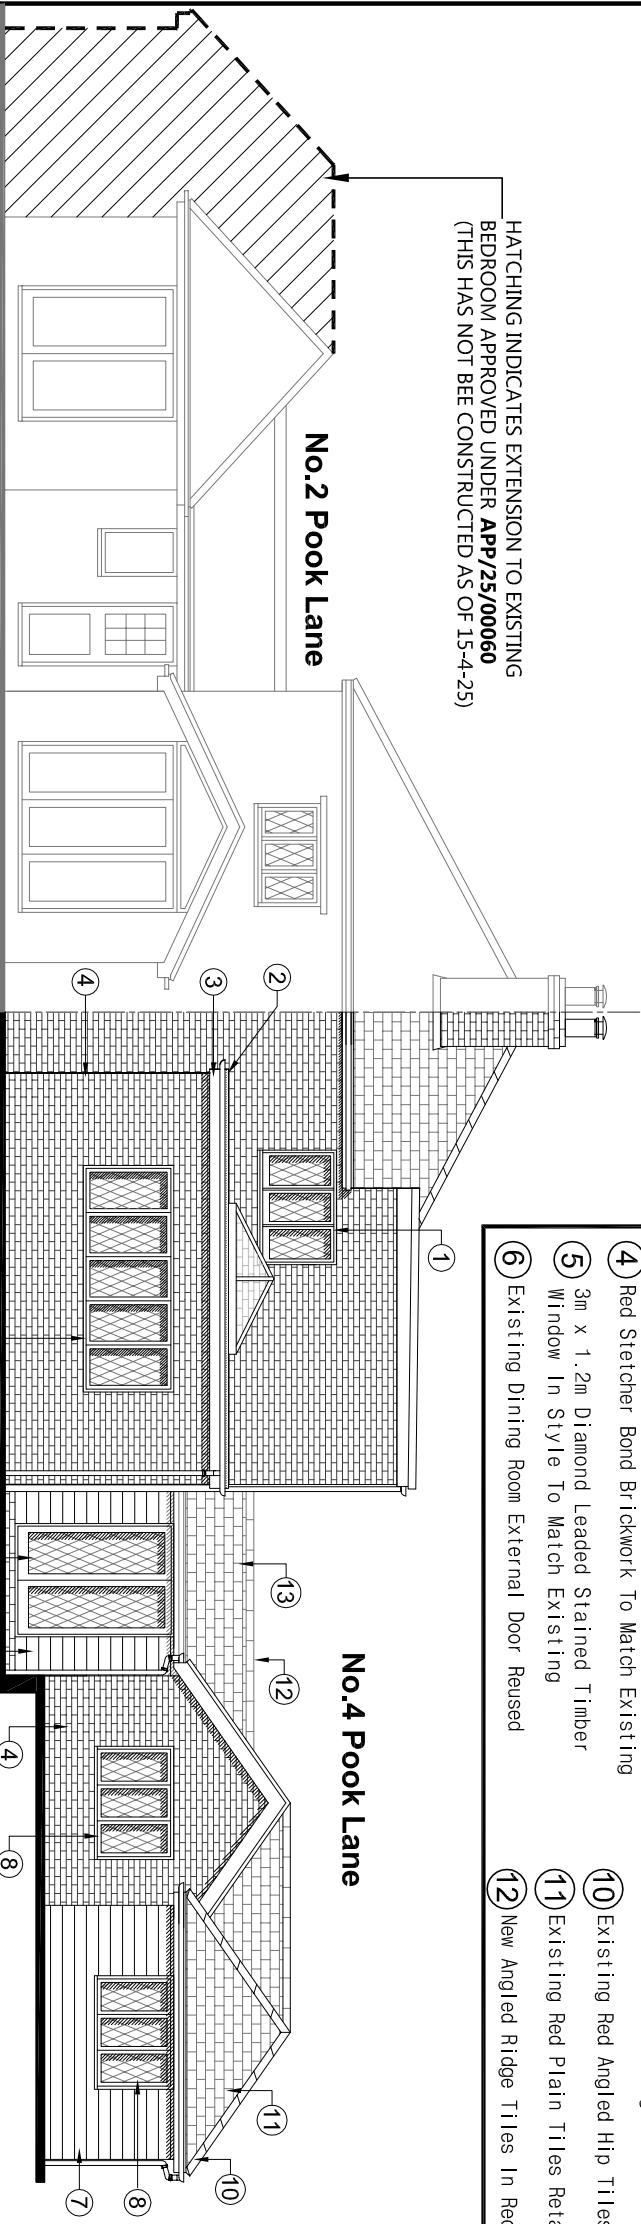


- | | | |
|---|---|---|
| 1 Existing Bedroom Window To Be Retained | 7 Light Oak Stained Featheredge Timber Cladding | 13 New Red Plain Tiles To Match Existing |
| 2 EPPM Flat Roof | 8 Diamond Leaded Stained Timber Windows To Match Existing | 14 New Angled Hip Tiles In Red To Match Existing |
| 3 Black Painted Timber Fascias To Match Existing | 9 Glazed Doors, 2 Panel In Stained Finish To Match Existing Windows | 15 Existing Kitchen Bow Window Relocated To New Bedroom |
| 4 Red Stetcher Bond Brickwork To Match Existing | 10 Existing Red Angled Hip Tiles Retained | 16 Featheredge Clad Gable Porch With Stained Timber Posts |
| 5 3m x 1.2m Diamond Leaded Stained Timber Window In Style To Match Existing | 11 Existing Red Plain Tiles Retained | 17 Existing Front Door Reused |
| 6 Existing Dining Room External Door Reused | 12 New Angled Ridge Tiles In Red To Match Existing | 18 2 x 2m Roof Lantern |


PROPOSED WEST (REAR) ELEVATION
@ 1:100 SCALE

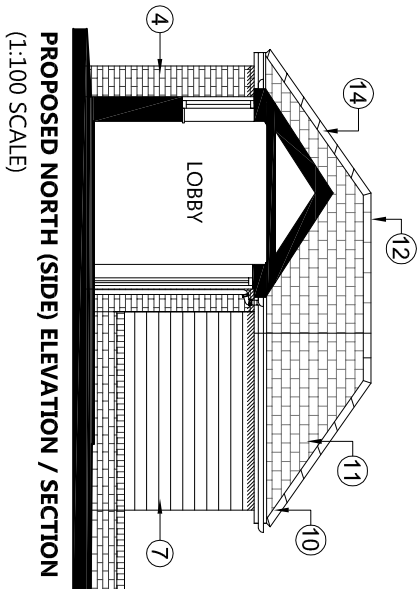

PROPOSED NORTH (SIDE) ELEVATION / SECTION
(1:100 SCALE)

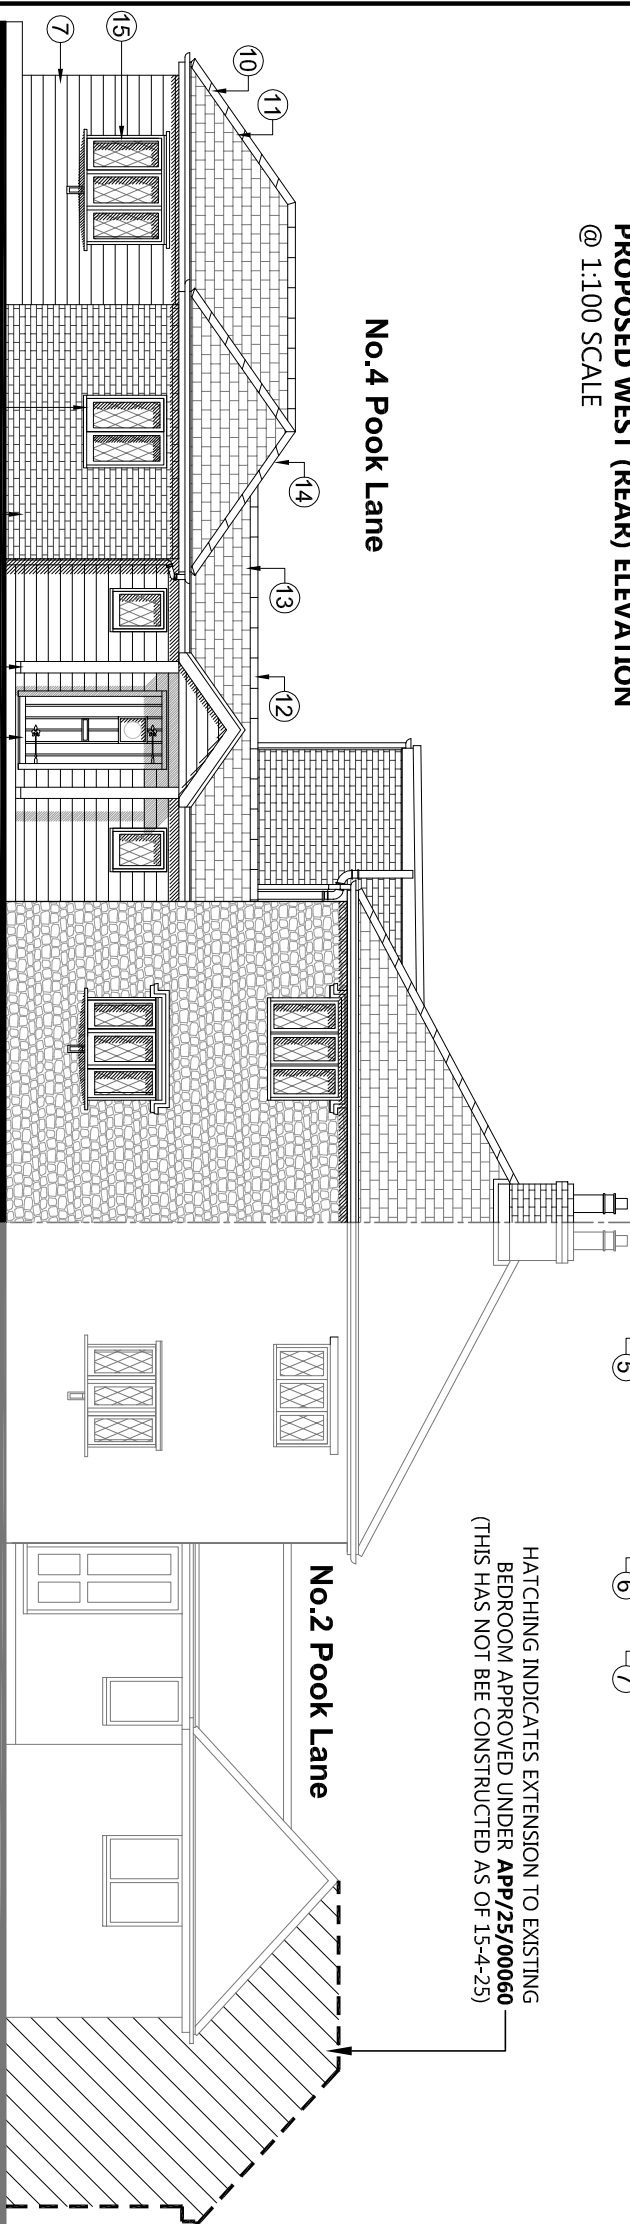


HATCHING INDICATES EXTENSION TO EXISTING
BEDROOM APPROVED UNDER **APP/25/00060**
(THIS HAS NOT BEE CONSTRUCTED AS OF 15-4-25)

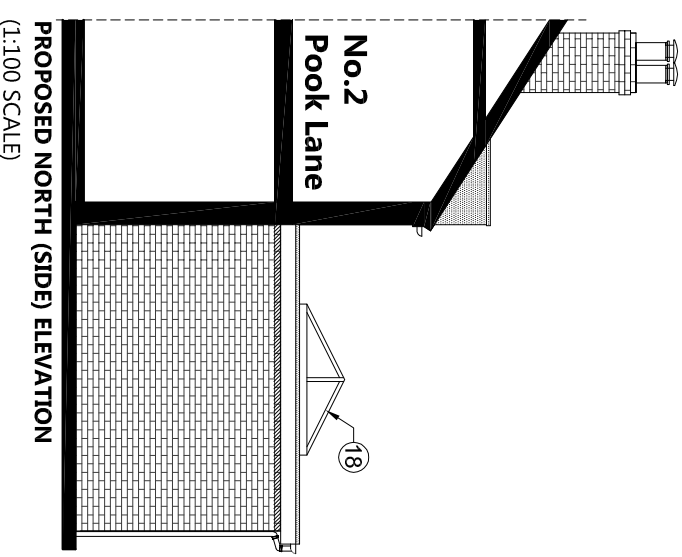


PROPOSED NORTH (SIDE) ELEVATION
(1:100 SCALE)

PROPOSED EAST (FRONT)
ELEVATION (1:100 SCALE)

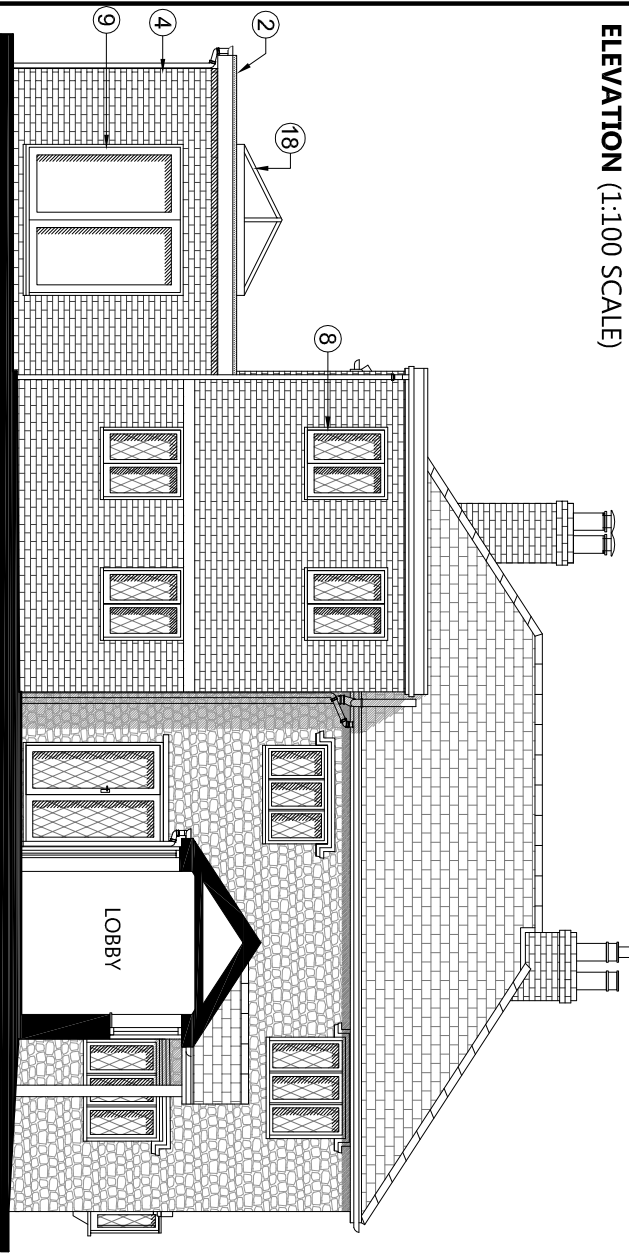

PROPOSED SOUTH (SIDE)ELEVATION / SECTION (1:100 SCALE)

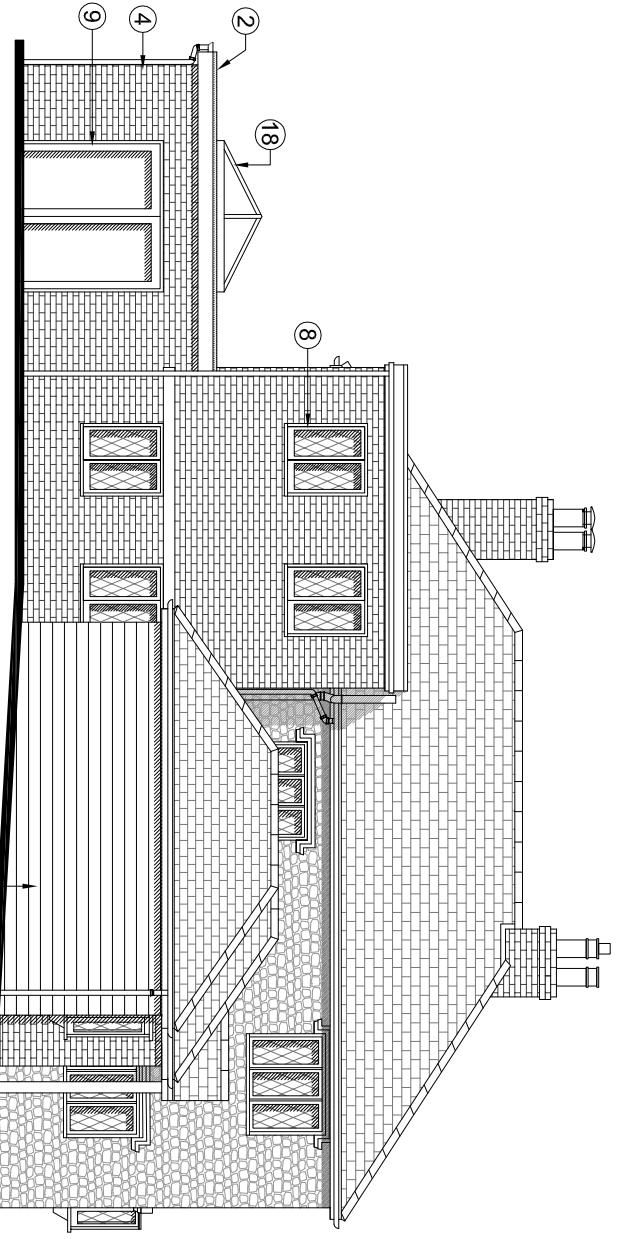

PROPOSED SOUTH (SIDE) ELEVATION / SECTION (1:100 SCALE)



30 Grove Place, Sholing Southampton, SO19 9QY
TEL: 07588 555392
EMAIL: info@concept20architecture.com

CLIENT: **MARCUS & CLARE GRACE**

TITLE: **PROPOSED ELEVATIONS**

PROJECT: **4 POOK LANE, HAVANT
PO9 2TH**

SCALE 1:100 PLOTTED 22-10-25

REV. B DATE 22-10-25

SCALE 0 1:100 @ A3 5000mm

Information approval tender

24-015-08REVB