


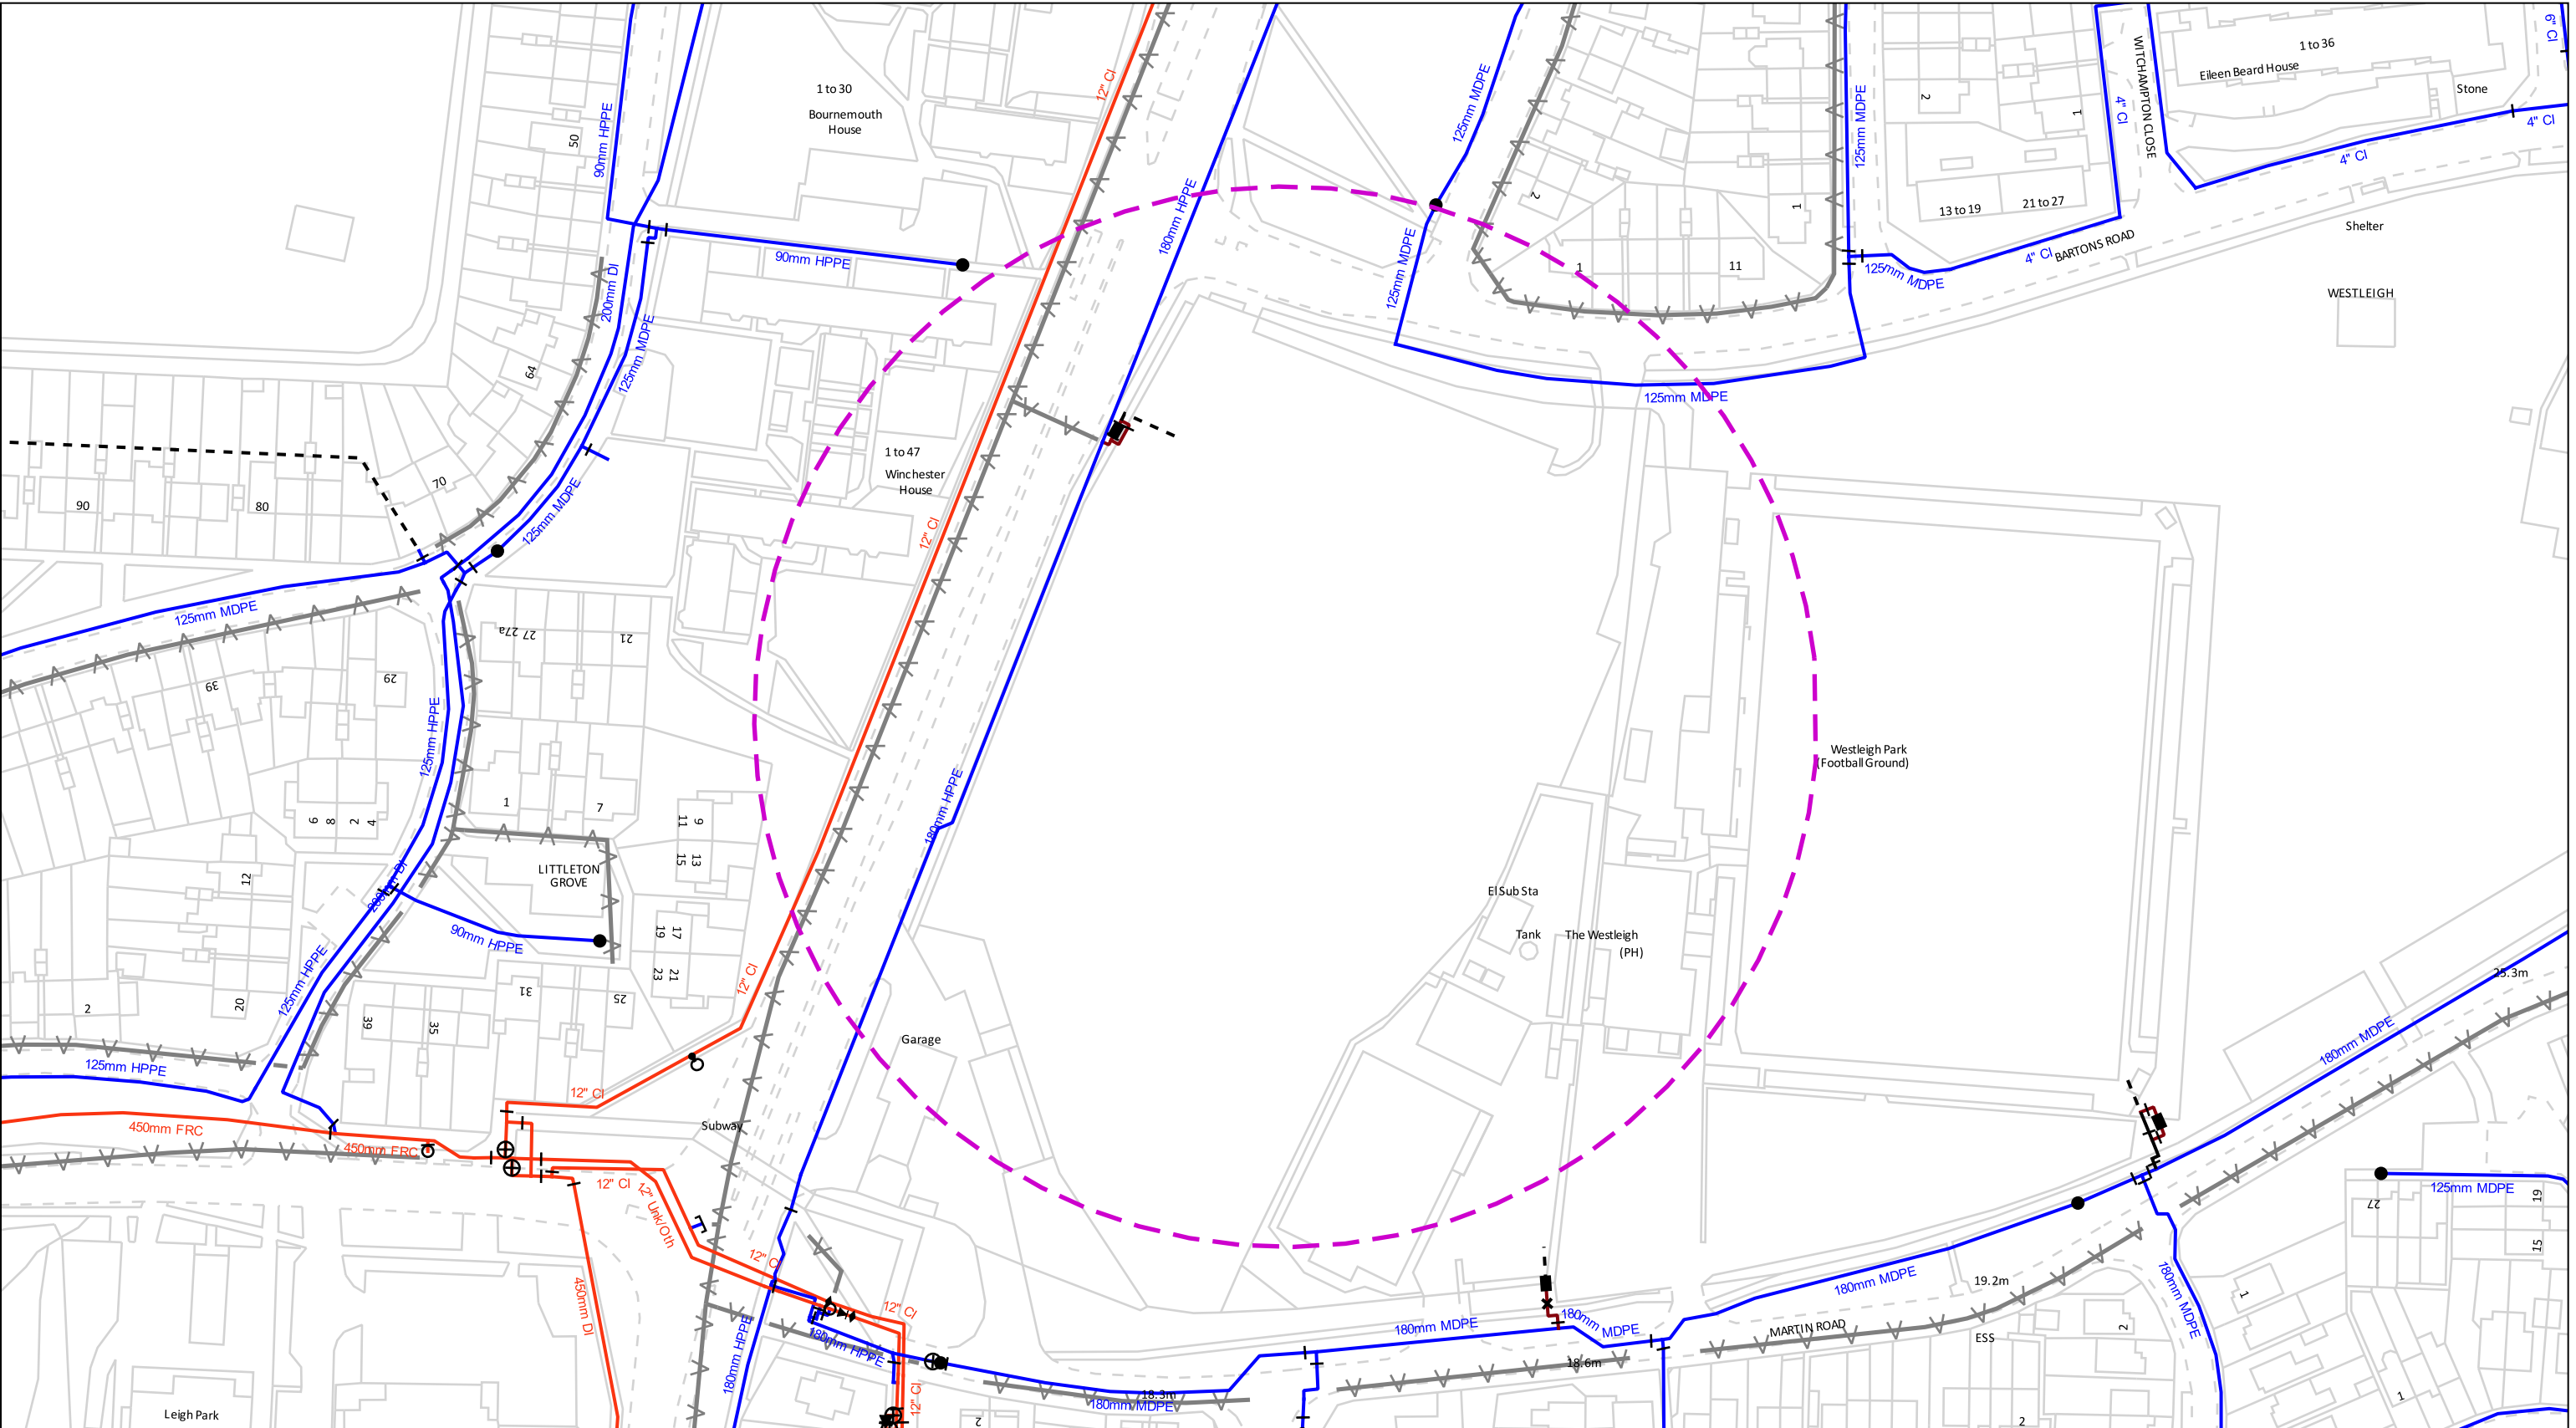

0100 m

Date Requested: 28/10/2025
Job Reference: 39217182
Site Location: 472158 108020
Requested by:
Mr Alex Robinson

Your Scheme/Reference:
APP/25/00639

Scale: 1:1250 (When plotted at A3)

Distribution Mains

Communication Pipe

Fire Main

Private Mains

Raw Water Main

Trunk Main

Abandoned Mains

Cable

○

Company Washout Hydrant (Single)

○

Company Washout Hydrant (Offset)

●

Fire Brigade Hydrant (Single)

●

Fire Brigade Washout Hydrant

*

Fire Brigade Hydrant (Offset)

▶

Reflux Valve

◆

Air Valve

|

Open Valve

⤵

Closed Valve

]

Capped End

X

Stop Cock

⤵

Butterfly Valve

▶

Pressure Flow Valve

+

Meter

+

New Appointments & Variations

Assets within shaded area please contact:
Leep Utilities
Email: water@leeputilities.co.uk
Tel: 0345 122 6780

Registered Office

P.O. BOX NO. 8, West Street, Havant,
Hampshire. PO9 1LG.
Registered in England No. 2536455
Telephone: (023) 9249 9888
Fax: (023) 9245 3632
Website: www.portsmouthwater.co.uk

© Crown copyright and database rights 2025. Ordnance Survey Licence Number 100018036.
Warning: PDF designed for colour print only with no page scaling. This information is given as a guide only and its accuracy cannot be guaranteed
Plans generated by DigSAFE Pro™ software provided by LinesearchbeforeUdig.

(Page 1)