Stanfords Planning Map Data

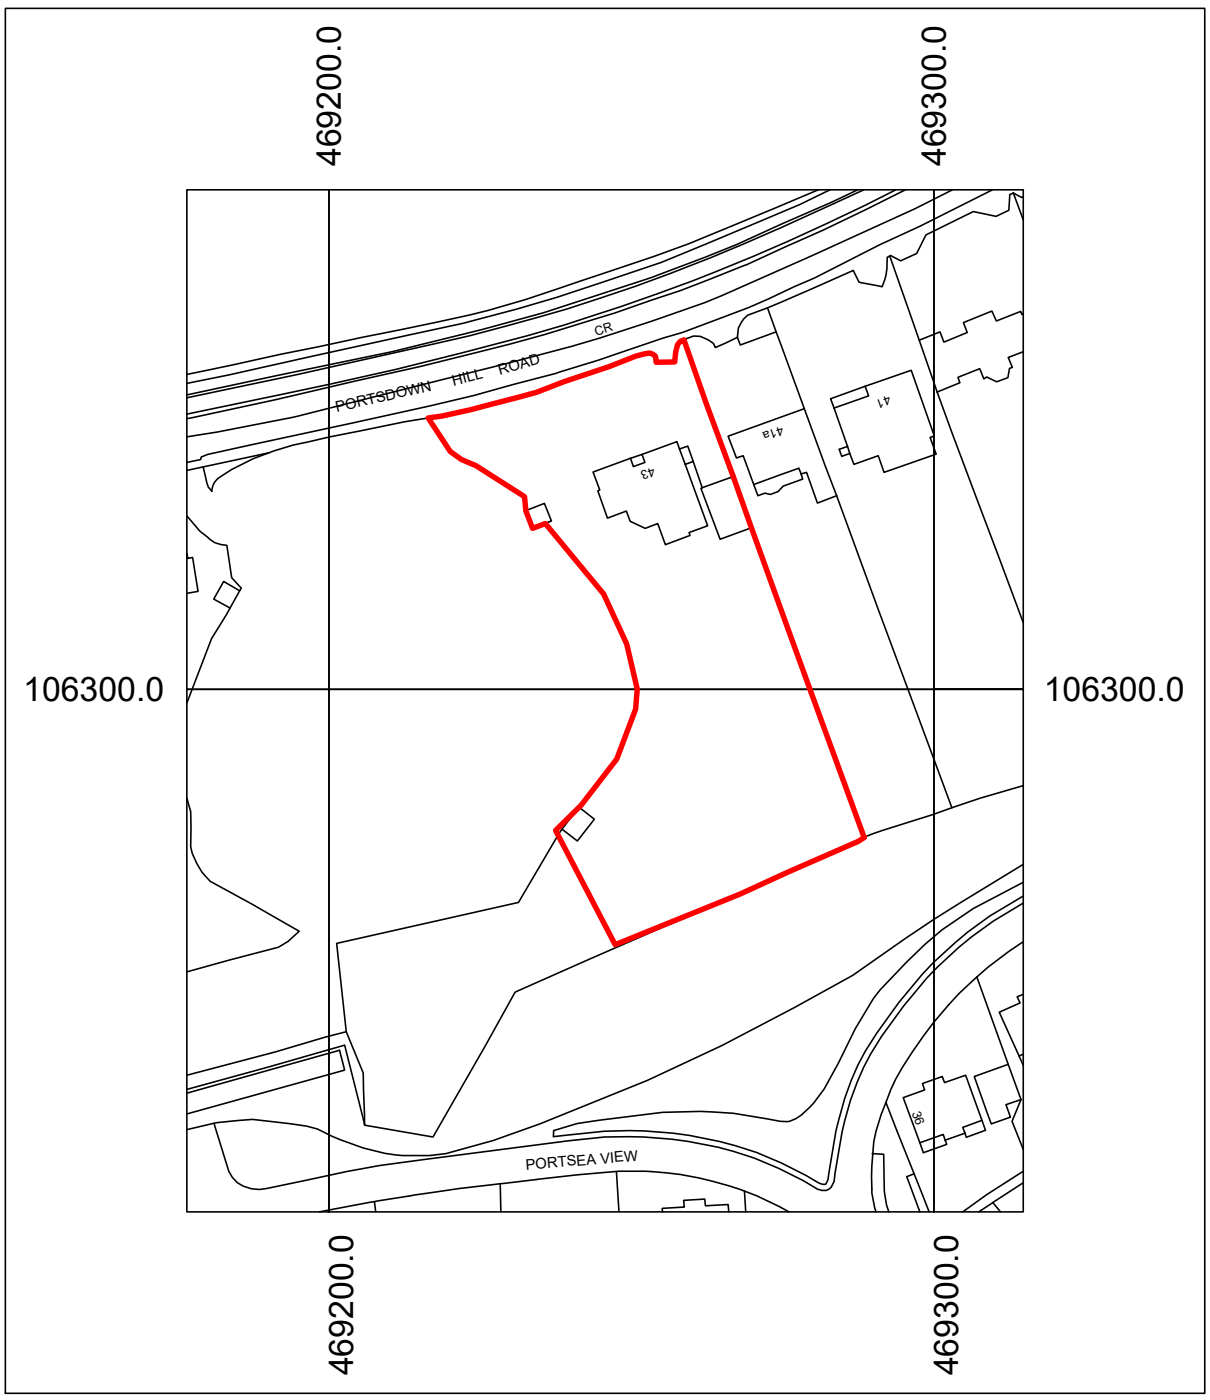

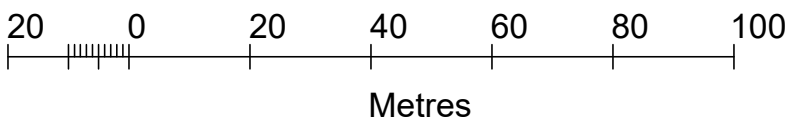

Production Date: 17 September 2025

Top Left: 469176.498 106382.615 Bottom Right: 469314.76 106213.591

© Crown copyright and database rights 2025 Ordnance Survey AC0000824000.

Reproduction in whole or in part is prohibited without the permission of Ordnance Survey

For Planning Purposes only

AR Design studio Ltd
Calpe House
Little Minster St
Winchester
SO23 9HB

T. 01962 864545
E. Info@ardesignstudio.co.uk
www.ardesignstudio.co.uk

Copyright: All rights reserved. This drawing and design must not be reproduced without permission. Dimensions are in millimetres unless specified. Only written dimensions to be worked from. Do not scale from this drawing.

Job title: Portsdown Road				
Drawing title: Location Plan				
Status: Planning				
Drawn by: OS	Checked by: -	Date: Sep 2025	Scale at A3: 1:1250	Scale at A2: -
Job No.: 1006		Dwg No.: P001		Revision: -