



20 GRASSMERE WAY

1 GLENEAGLES DRIVE

EXIST. GARAGE NOT SHOWN
FOR CLARITY

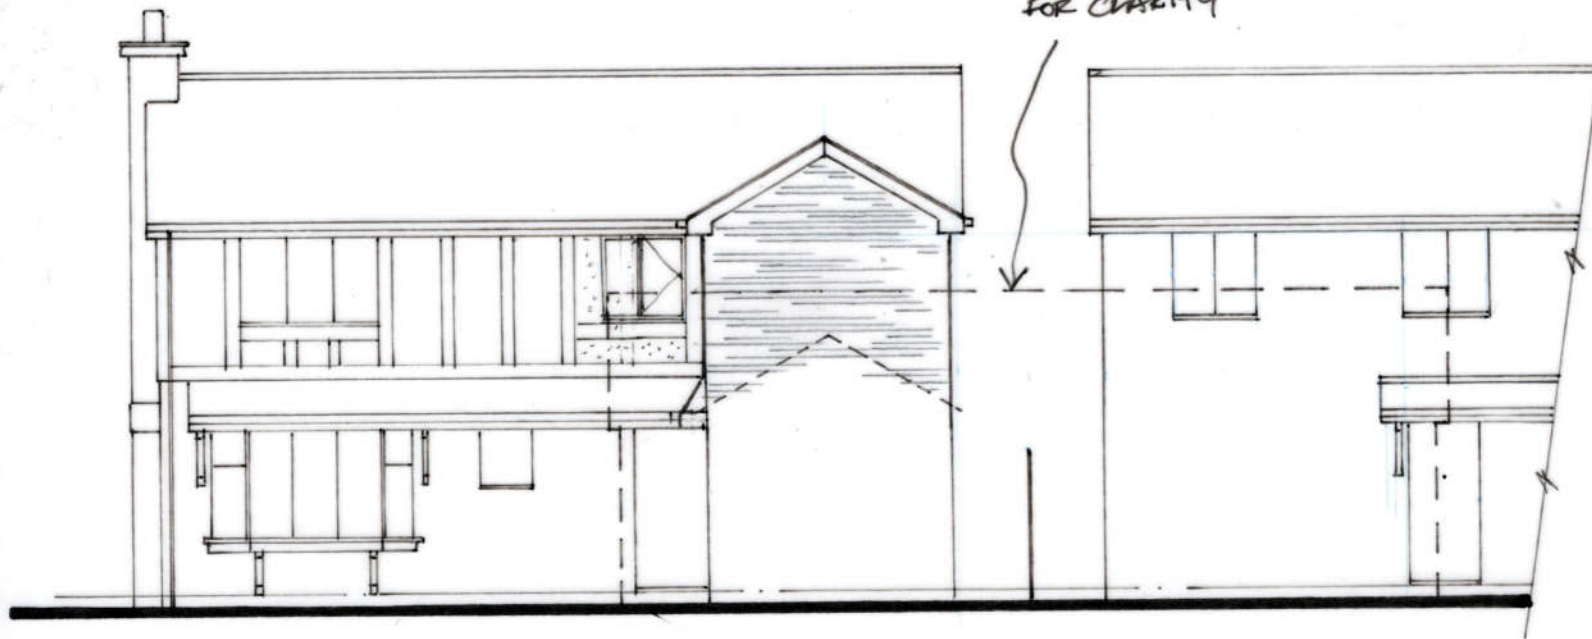

FRONT

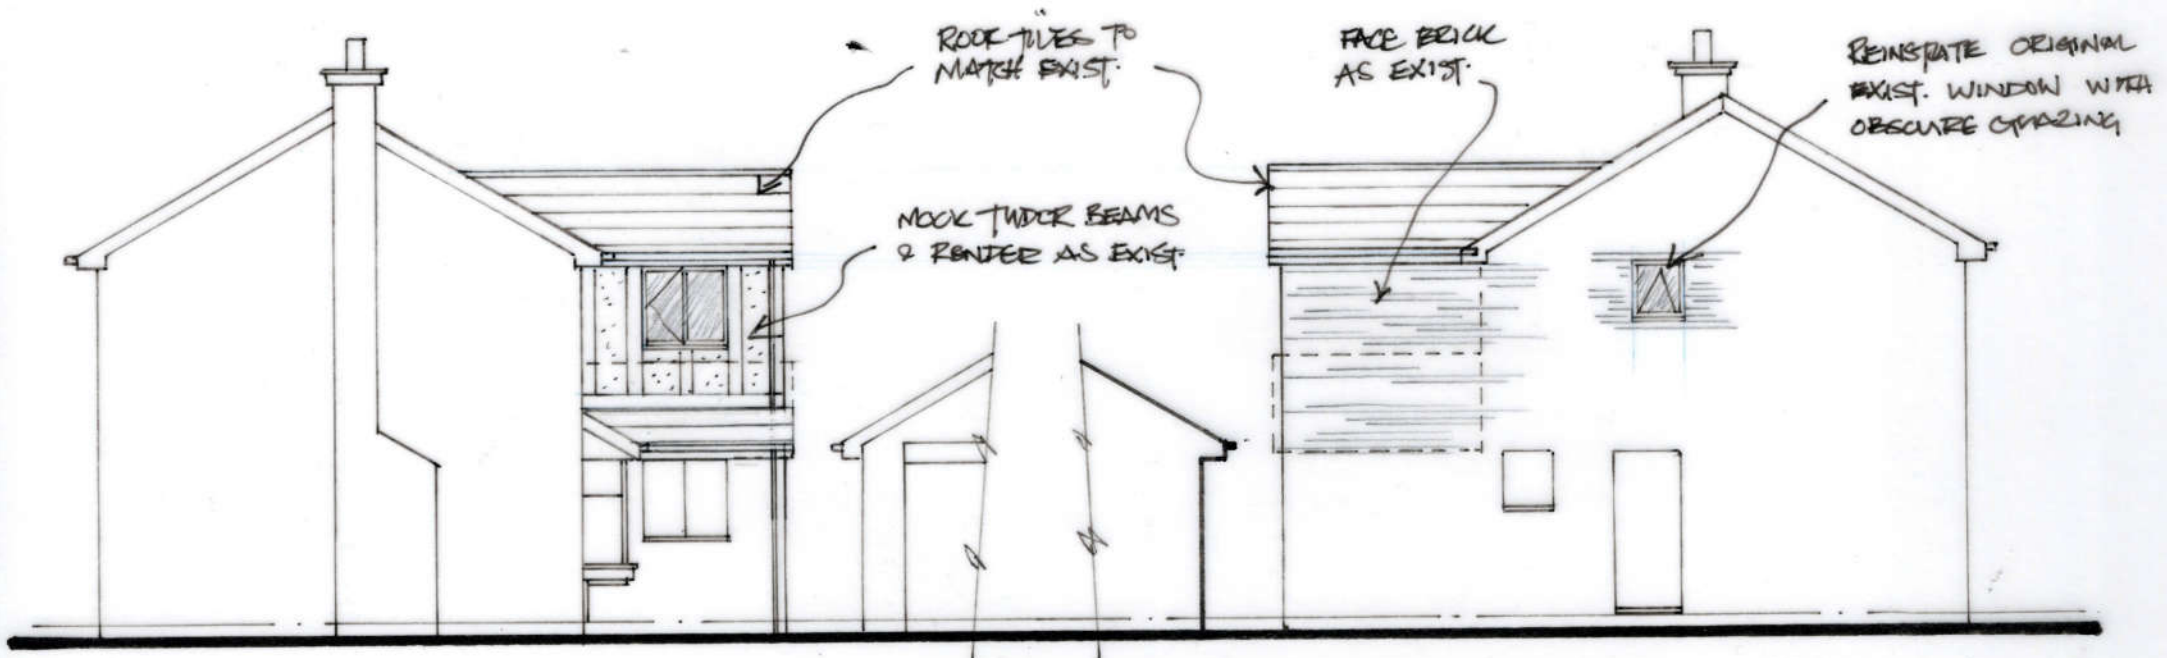

SIDE

SIDE



A	ANALYSIS	CURRENT REVISIONS	DT
DEREK TREAGUS ASSOCIATES ARCHITECTURAL SERVICES Tel: 07956 624094 Email: derek.treagus@gmail.com			
Project	FRONT FF EXTENSION AT 20 GRASSMERE WAY, WATERLOOVILLE, HAMPSHIRE.		
Client	Mr & Mrs D White		
Subject	Planning Drawing Proposed Elevations		
Date:	July 2025	Scale:	1: 100
Rev:	A	Drg. No.	25/469/05
<ul style="list-style-type: none"> Copyright reserved. All dimensions are to be site confirmed and should not be scaled unless for Planning purposes. Verify all queries with the office. 			