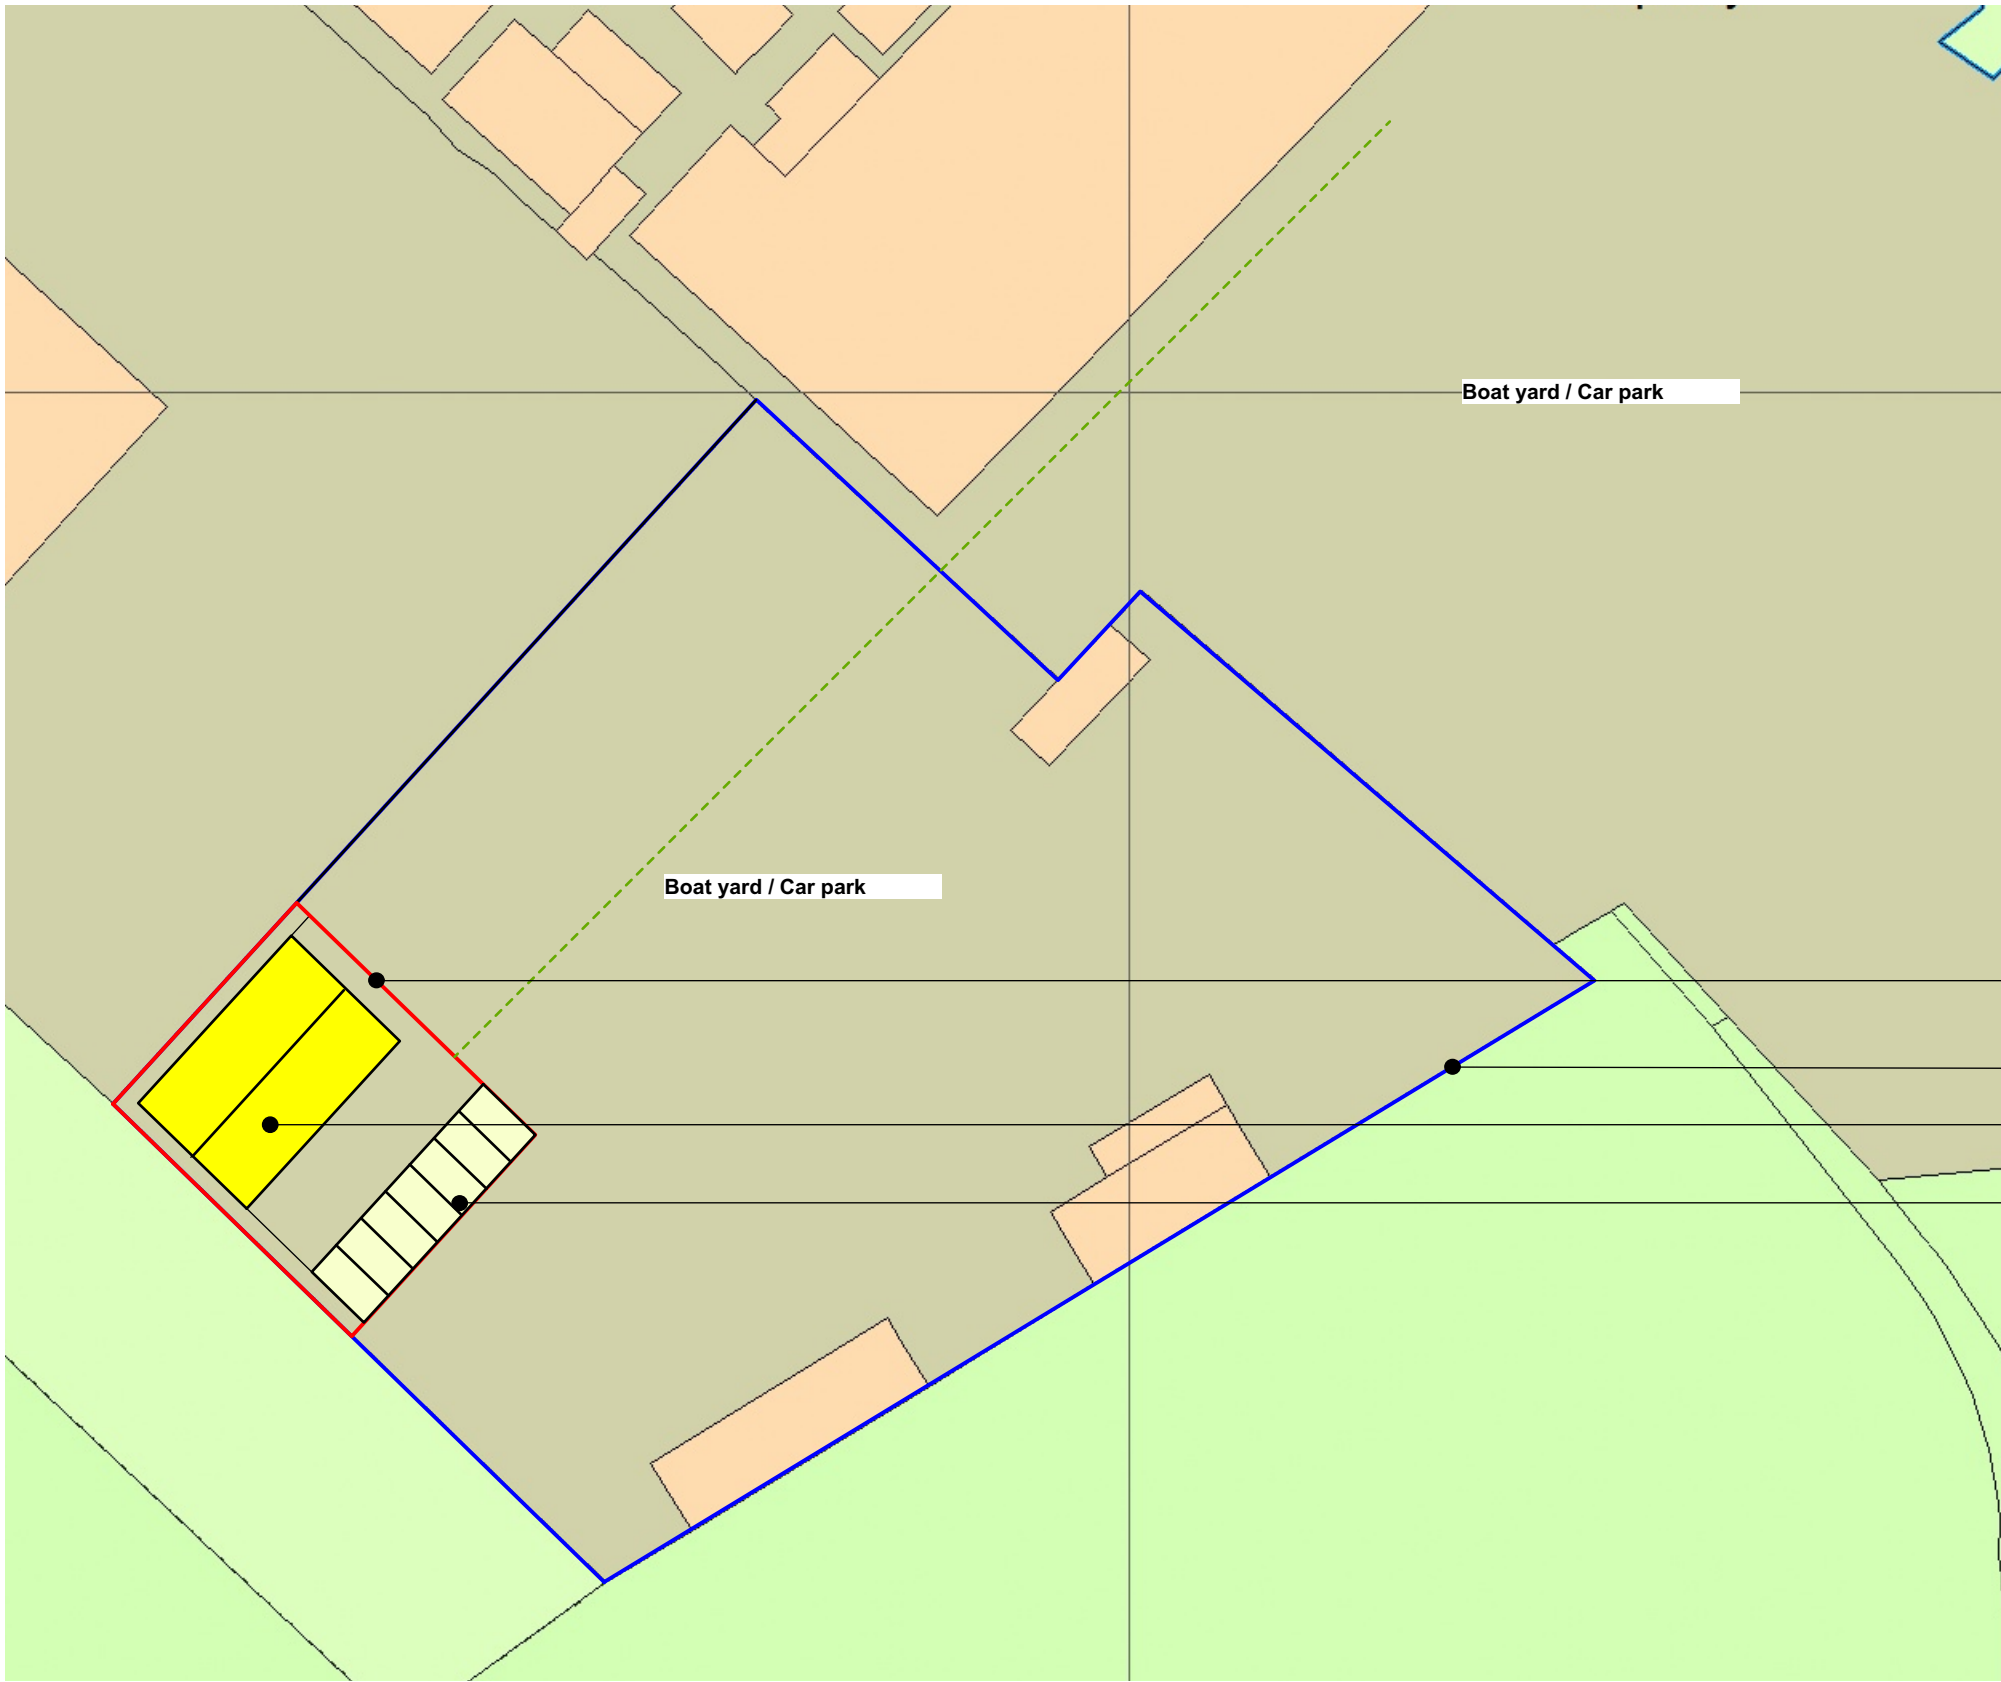


rev	description	date	by
A	Preliminary for comments	21.10.25	LR

Development area (red line)

Site Boundary (blue line)

MOT Testing centre building

Car parking allocation

1. Proposed Block plan Scale 1 - 500 @A3

Project : Alterations & Improvements to :
Hayling Yacht Company, Mill Rythe Lane,
Hayling Island, Hampshire. PO11 OQG.

Client: Hayling Automotive Ltd.

Title : Proposed Site Block plan

Drawing : Y9025_A1002 / Rev A

Planning

Architectural Planning Ltd.

Building Surveyors, Designers & Project managers.
1a Nutbourne Road, Sandy Point, Hayling Island, Hants . PO11 9RT .
Telephone : 02392 463994, mobile : 07795 633100