


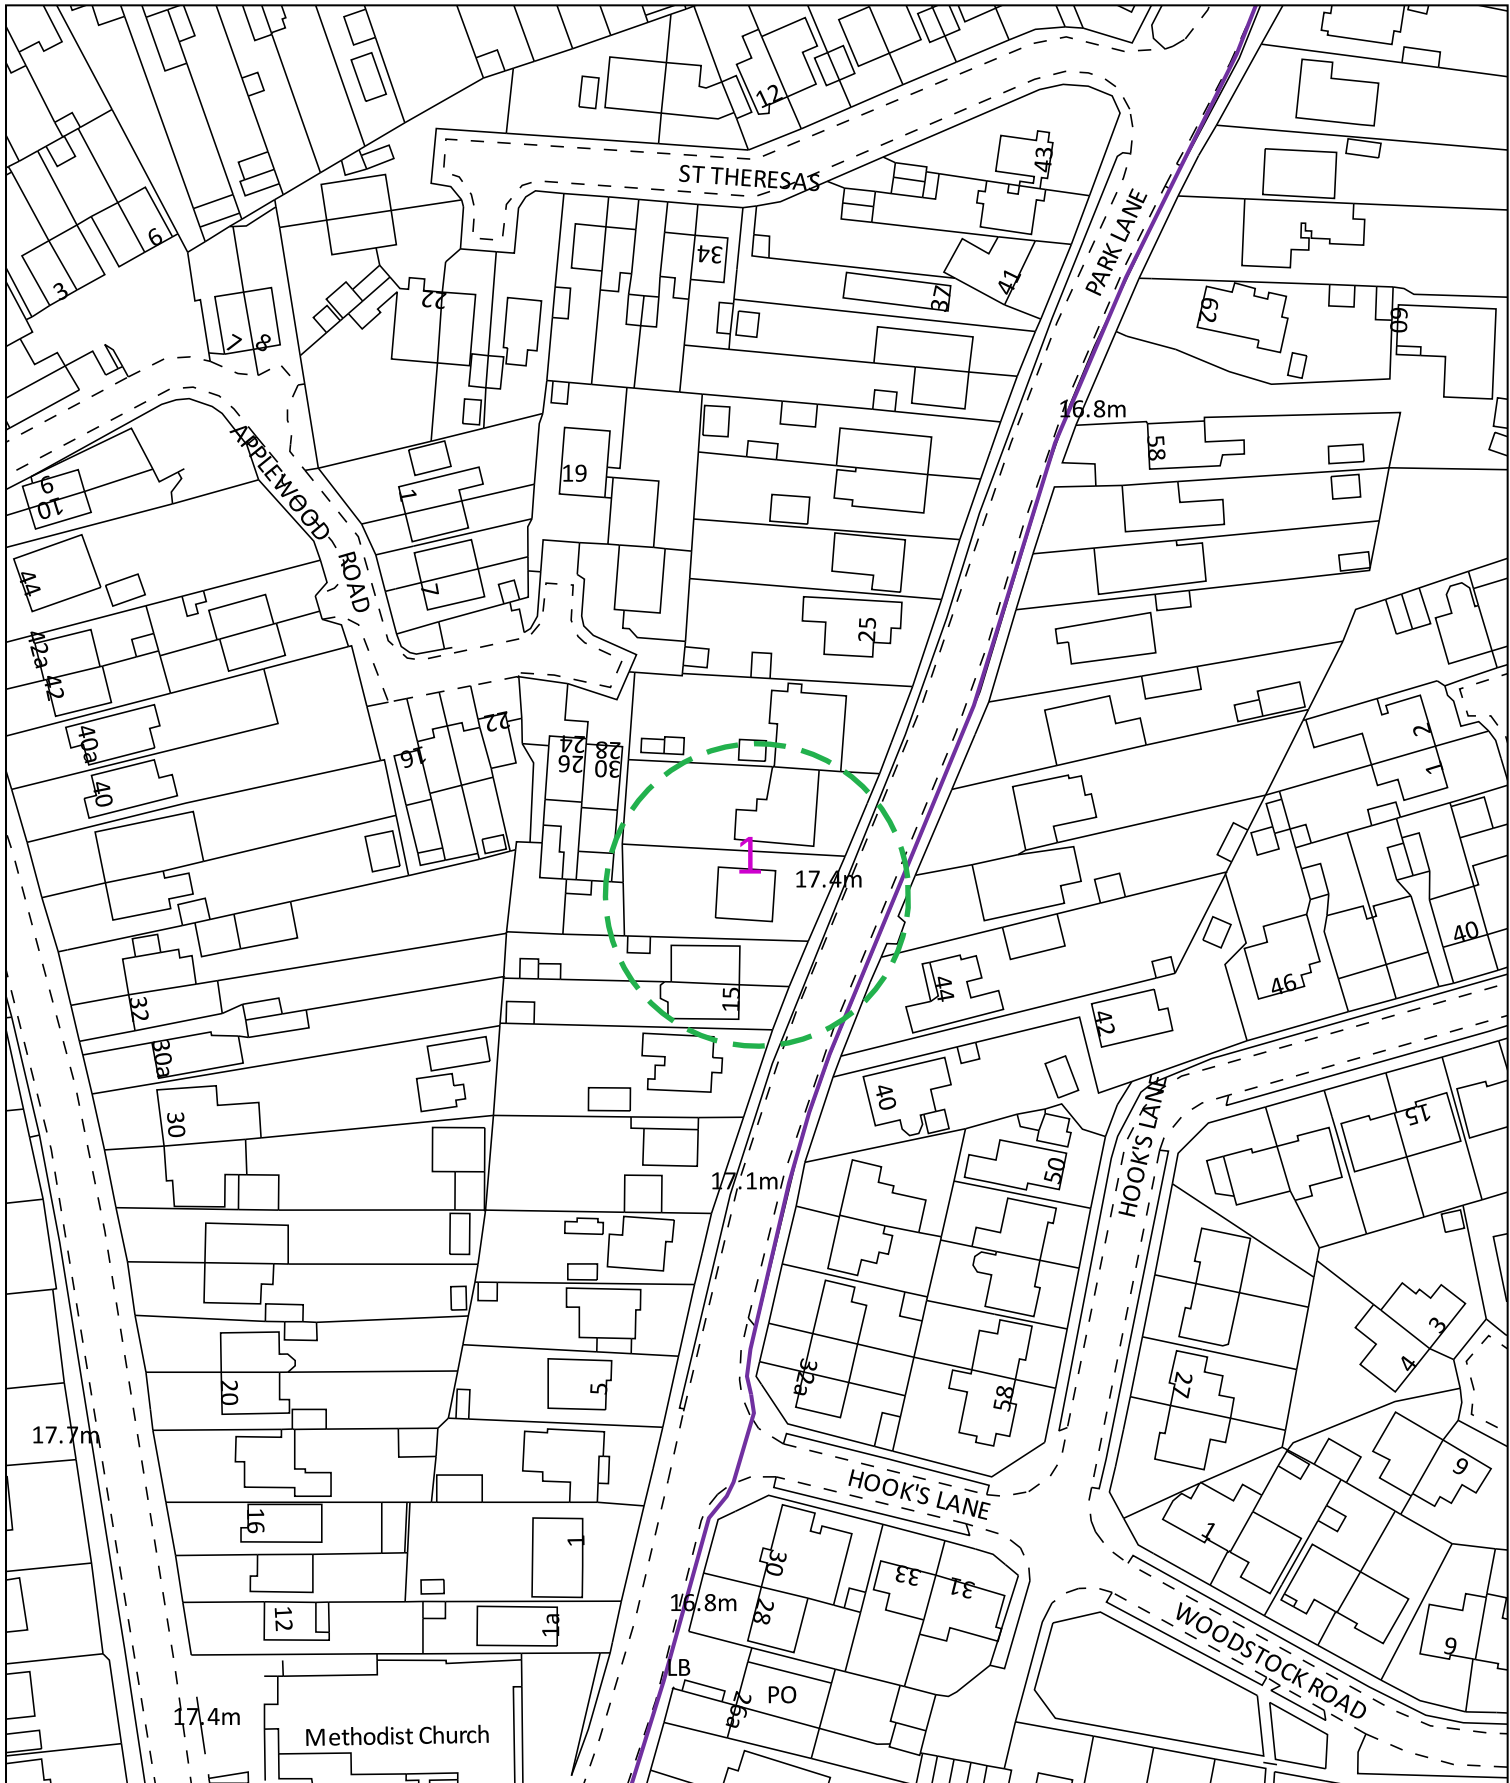

0 50m Dig Sites Area: Line:

Date Requested: 23/10/2025
Job Reference: 39172336
Site Location: 470379 107092

Requested by: Mr Alex Robinson

Your Scheme/Reference:
APP/25/00651

Scale: 1:1250 (When plotted at A4)

The quality and accuracy of any print will depend on your printer, your computer and its print settings. Measurements scaled from this plan may not match measurements between the same points on the ground.

The information on this document is proprietary and shall not be used, copied, reproduced or disclosed in whole or in part without written consent of Neos Networks. Approximate location only is shown. To determine exact location a trial hole must be dug. Before excavation, please refer to HSG47. Neos Networks accept no liability for errors or omissions.

Neos Networks Underground Route **Emergency Number: 0345 305 3337**

Registered Office:
Inveralmond House,
200 Dunkeld Road,
Perth, PH1 3AQ