

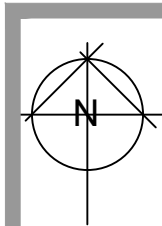
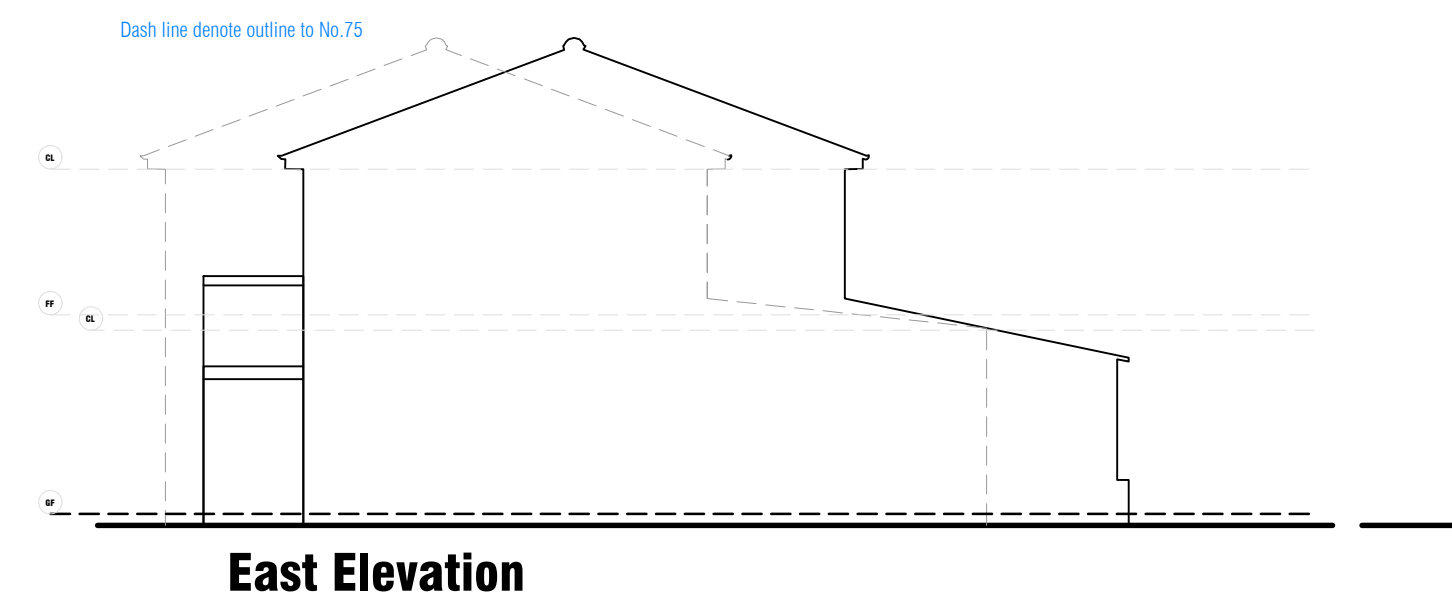
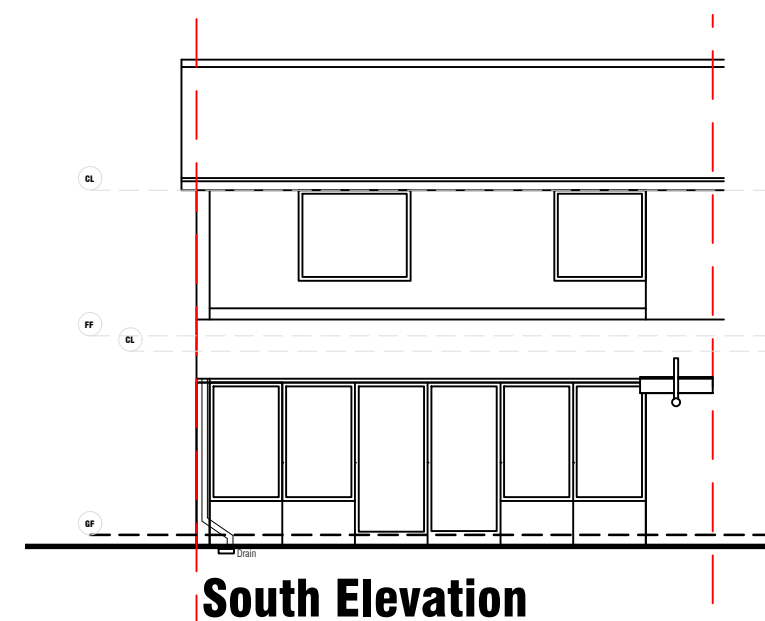


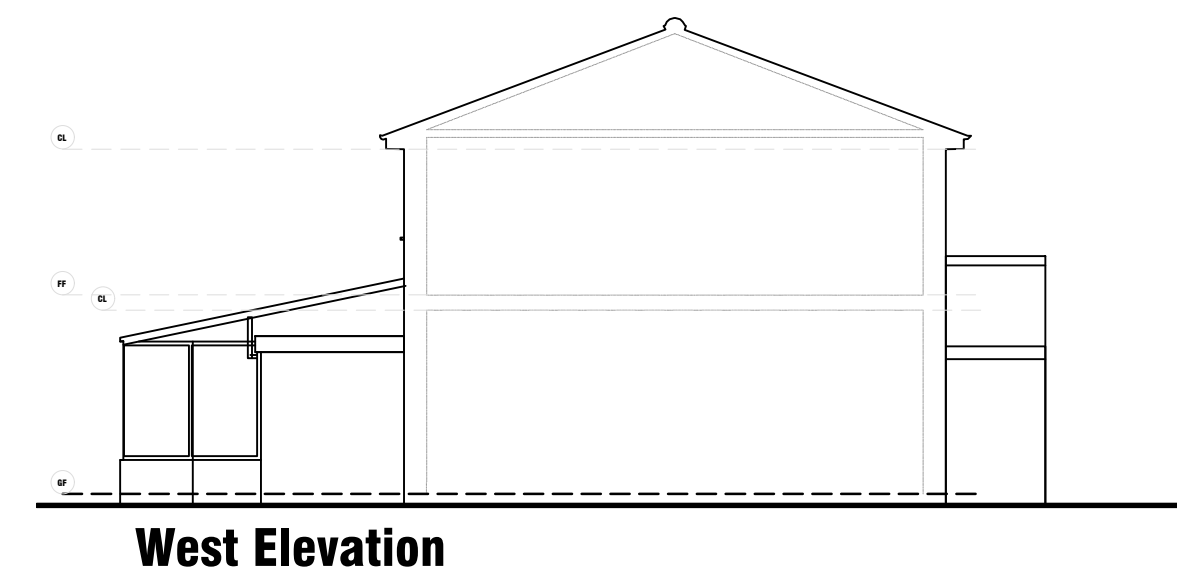


1 Existing Elevations

Scale: 1:100

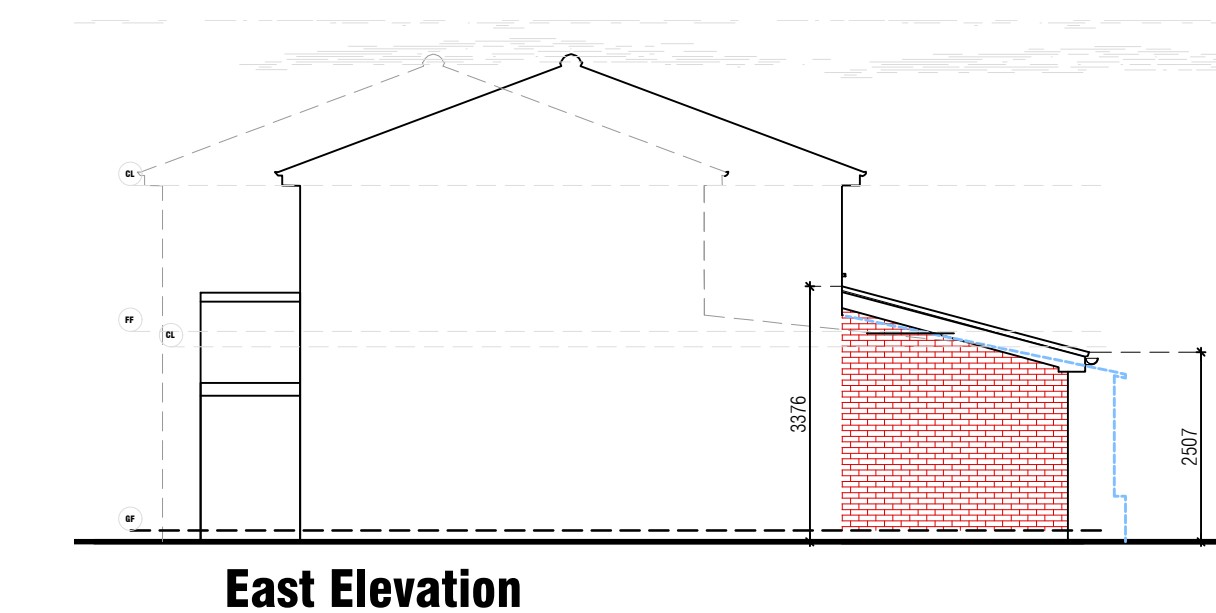


Elevation Notes

- ① Red facing Brickwork to match ext
- ② Red Concrete tiles to match existing
- ③ Black UPVC rainwater goods.
- ④ White UPVC Windows and doors.
- ⑤ Black UPVC fascia.
- ⑥ Velux Roof lights

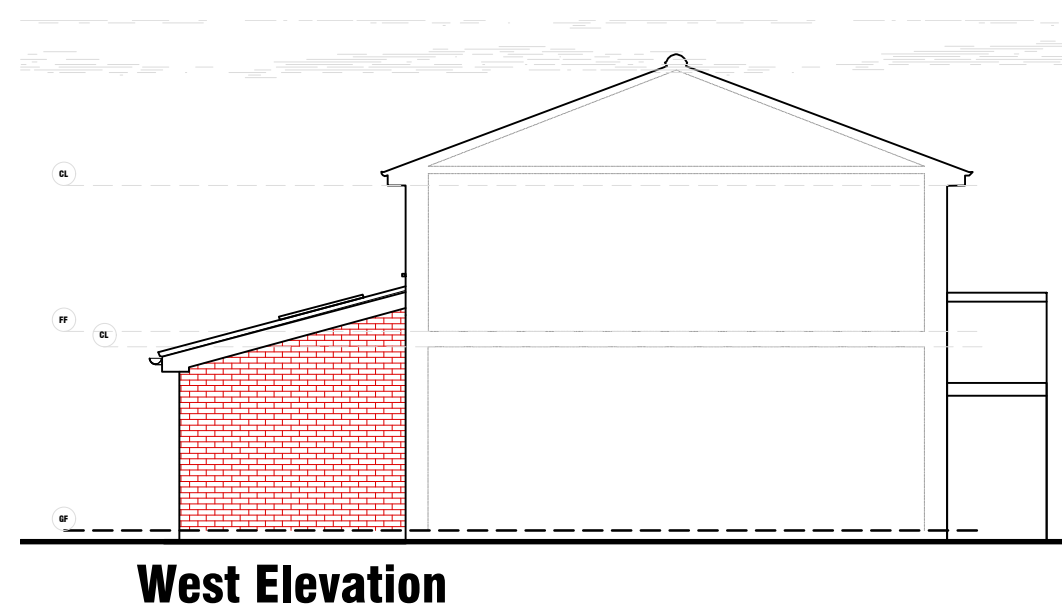


2 Proposed Elevations

Scale: 1:100

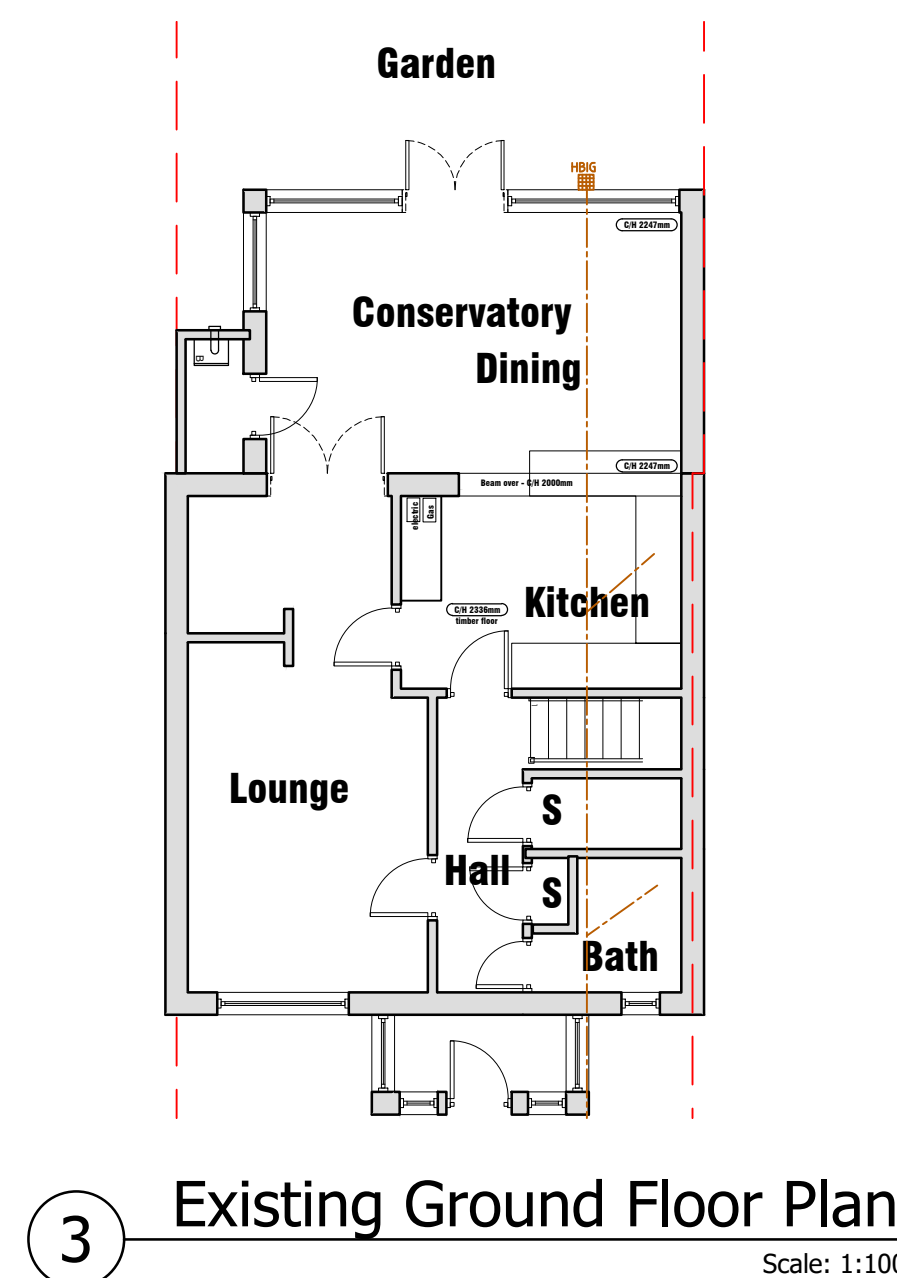

Scale: 1:100

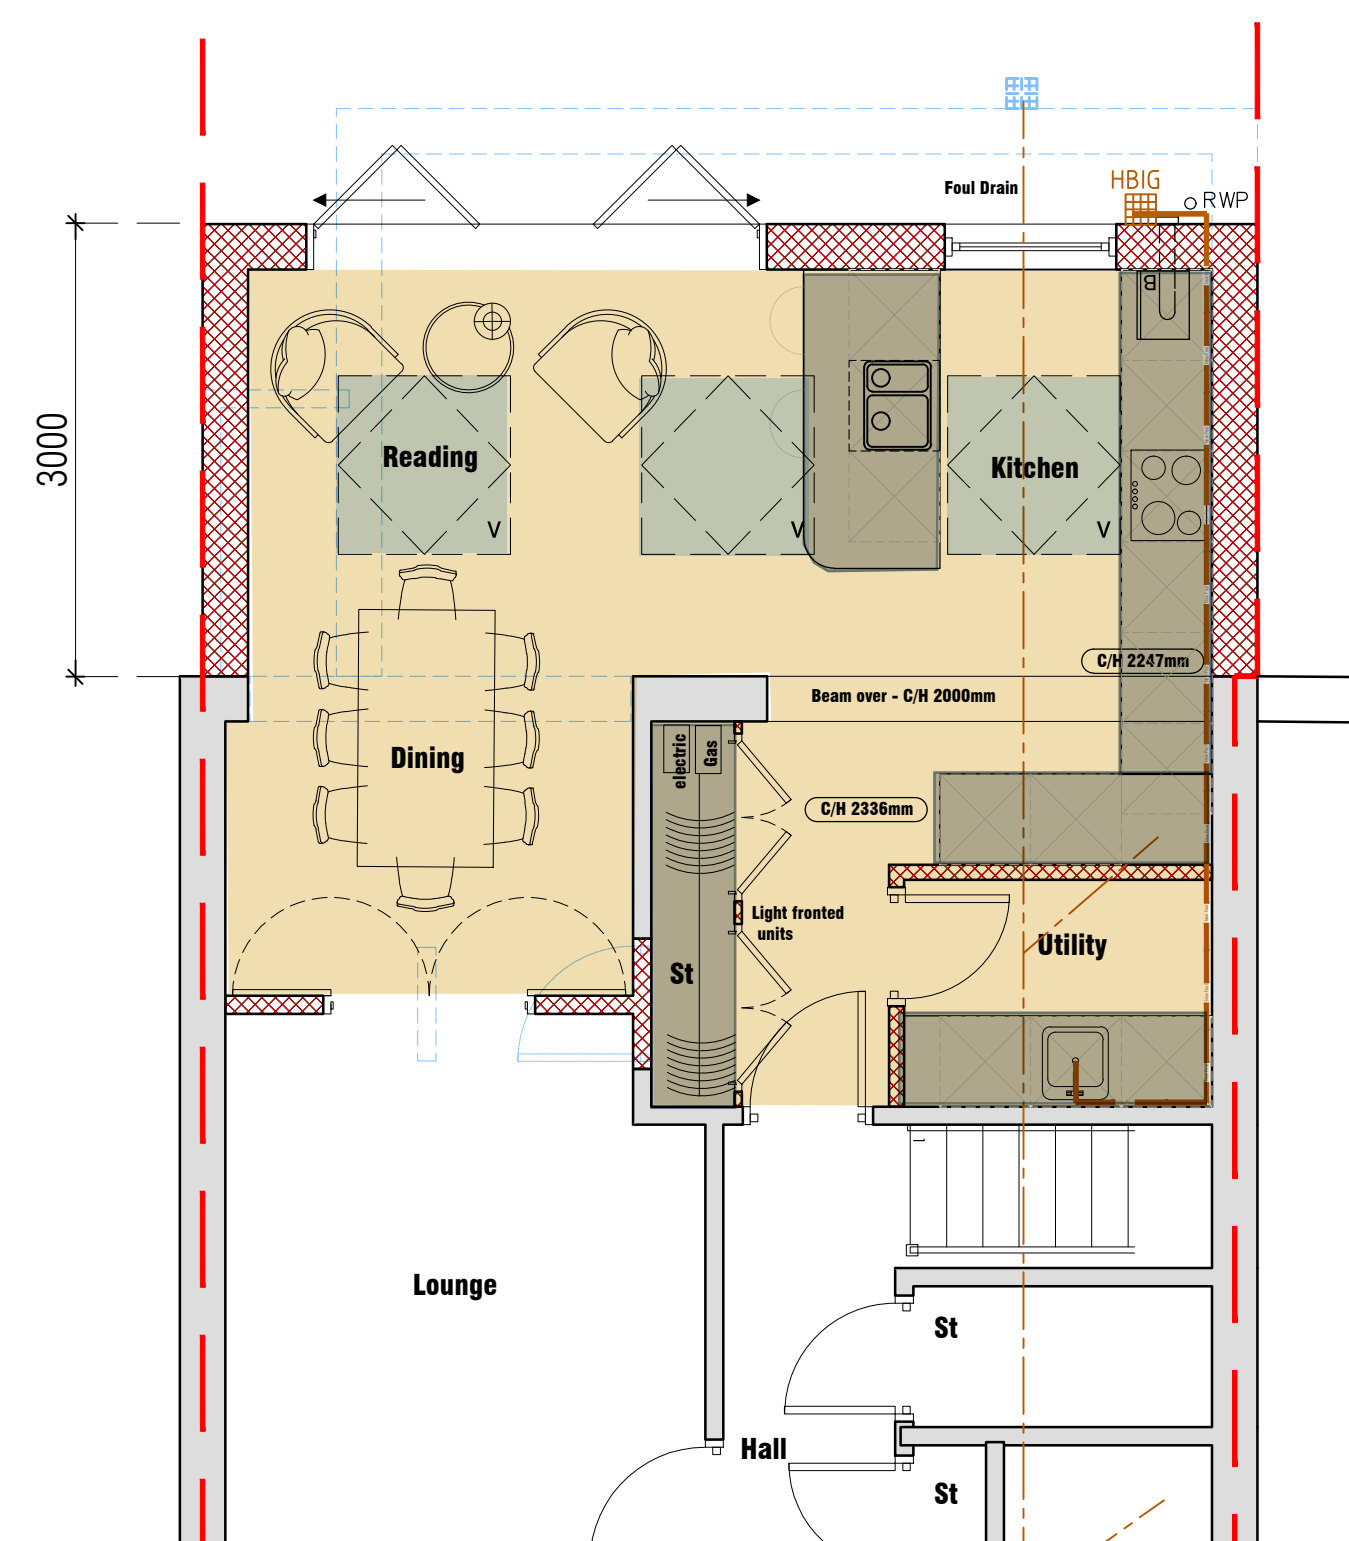


Scale: 1:50

- New Surface water
- Boundary/Party Wall Line
- Demolished
- Detail over
- Existing Foul Drain
- Proposed Foul Drain
- Existing Walls
- Proposed Walls

Rev.	Description:-	Date:-	Chkd by:-
D	Planning Issue	29/10/25	
C	Planning Issue	05/10/25	
B	Planning Issue	25/07/25	
A	Planning Issue	03/07/25	

Planning

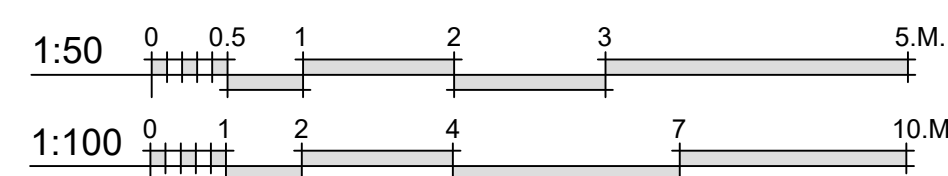

Client:-
Mrs K. Gaston

Scale:-
1:50/100 @A1

Drawn By:- M@C Checked By:-

Date:- 03-07-25 Date:-

Job.No:- 2216 Drg.No:- 01.01 Rev:-

Title:-
Rear Extension
Existing & Proposed Plans & Elevations
Project:-

73 Shaftesbury Avenue,
Waterlooville
PO75UZ



MICIA Design
architectural
Consulting - Design - Build

Portsmouth - Southampton - Chichester - Hove - Guildford

02392 98 47 88

designers@mcadesign.uk

www.mcadesign.uk

f @