


PLANNING DRAWING – PROPOSED SIGNAGE

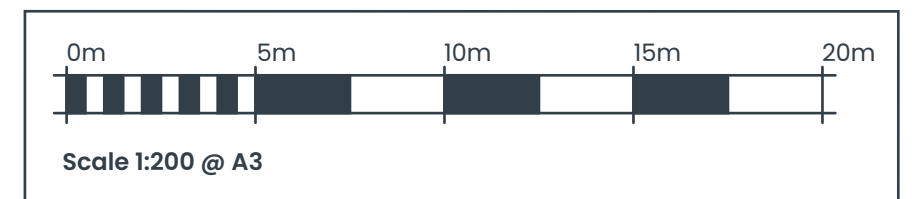

PLANNING DRAWING – PROPOSED SIGNAGE

ITEM 01 (Qty 1) BC-MED-ILL-SS

Post and panel sign produced using the Nova system

Featuring:

- NOV 605 Square post finished RAL 9006 matt
- ACC 622 End caps finished RAL 9006 matt
- NOV 601 Plank panel finished RAL 4007 matt
- Face applied Oracal 641 White 'Name', secondary text and coachline
- NOV 601 Lower plank panel finished RAL 9910 matt.
- Face applied secondary text vinyl to match RAL 4007 matt
- LED trough light illumination (cool white) finished RAL 4007 matt

Scale 1:20



Max 250 Candelas per square meter (cd/m2)

ITEM 02 (Qty 1) BC-MED-ILL-SS

Post and panel sign produced using the Nova system


Featuring:

- NOV 605 Square post finished RAL 9006 matt
- ACC 622 End caps finished RAL 9006 matt
- NOV 601 Plank panel finished RAL 4007 matt
- Face applied Oracal 641 White 'Name', secondary text and coachline
- NOV 601 Lower plank panel finished RAL 9910 matt.
- Face applied secondary text vinyl to match RAL 4007 matt
- LED trough light illumination (cool white) finished RAL 4007 matt

Scale 1:20




Max 250 Candelas per square meter (cd/m2)

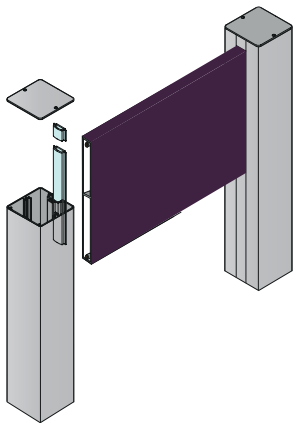



No visible mechanical fixings, where this is not feasible fixings to be of a minimum size, neatly detailed & coloured to match the surrounding surface finishes.

NOV 605 SQUARE POST
ACC 622 END CAP

Scale 1:2

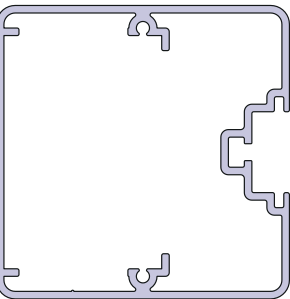

NOV 601 PANEL PLANK
Scale 1:2

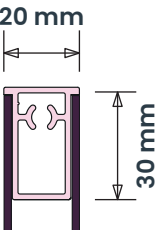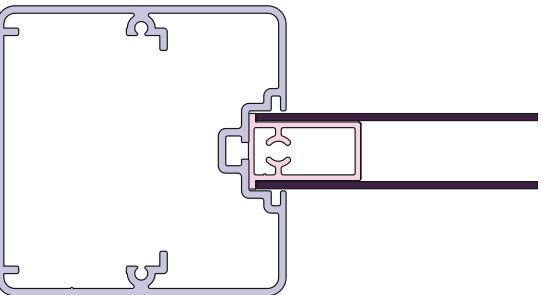

SIGN COLOUR

Purple
RAL 4007 MATT
C81 M96 Y57 K36

White
RAL 9910
Oracal 641 White

Silver
RAL 9006 MATT

BRAND TYPEFACES

Primary :
Bembo Std Regular

Secondary :
Mr Eaves XL Mod OT
Regular / Miller
Display

PLANNING DRAWING – PROPOSED SIGNAGE


ITEM 03 (Qty 1) BC-SML-ILL-DS

Double sided post and panel sign produced using the Nova system

Featuring:

- NOV 605 Square post finished RAL 9006 matt
- ACC 622 End caps finished RAL 9006 matt
- NOV 601 Plank panel finished RAL 4007 matt
- Face applied Oracal 641 White ‘Name’, secondary text and coachline
- 2No. NOV 601 Lower plank panel finished RAL 9910 matt.
- Face applied secondary text vinyl to match RAL 4007 matt
- LED trough light illumination (cool white) finished RAL 4007 matt

Scale 1:20

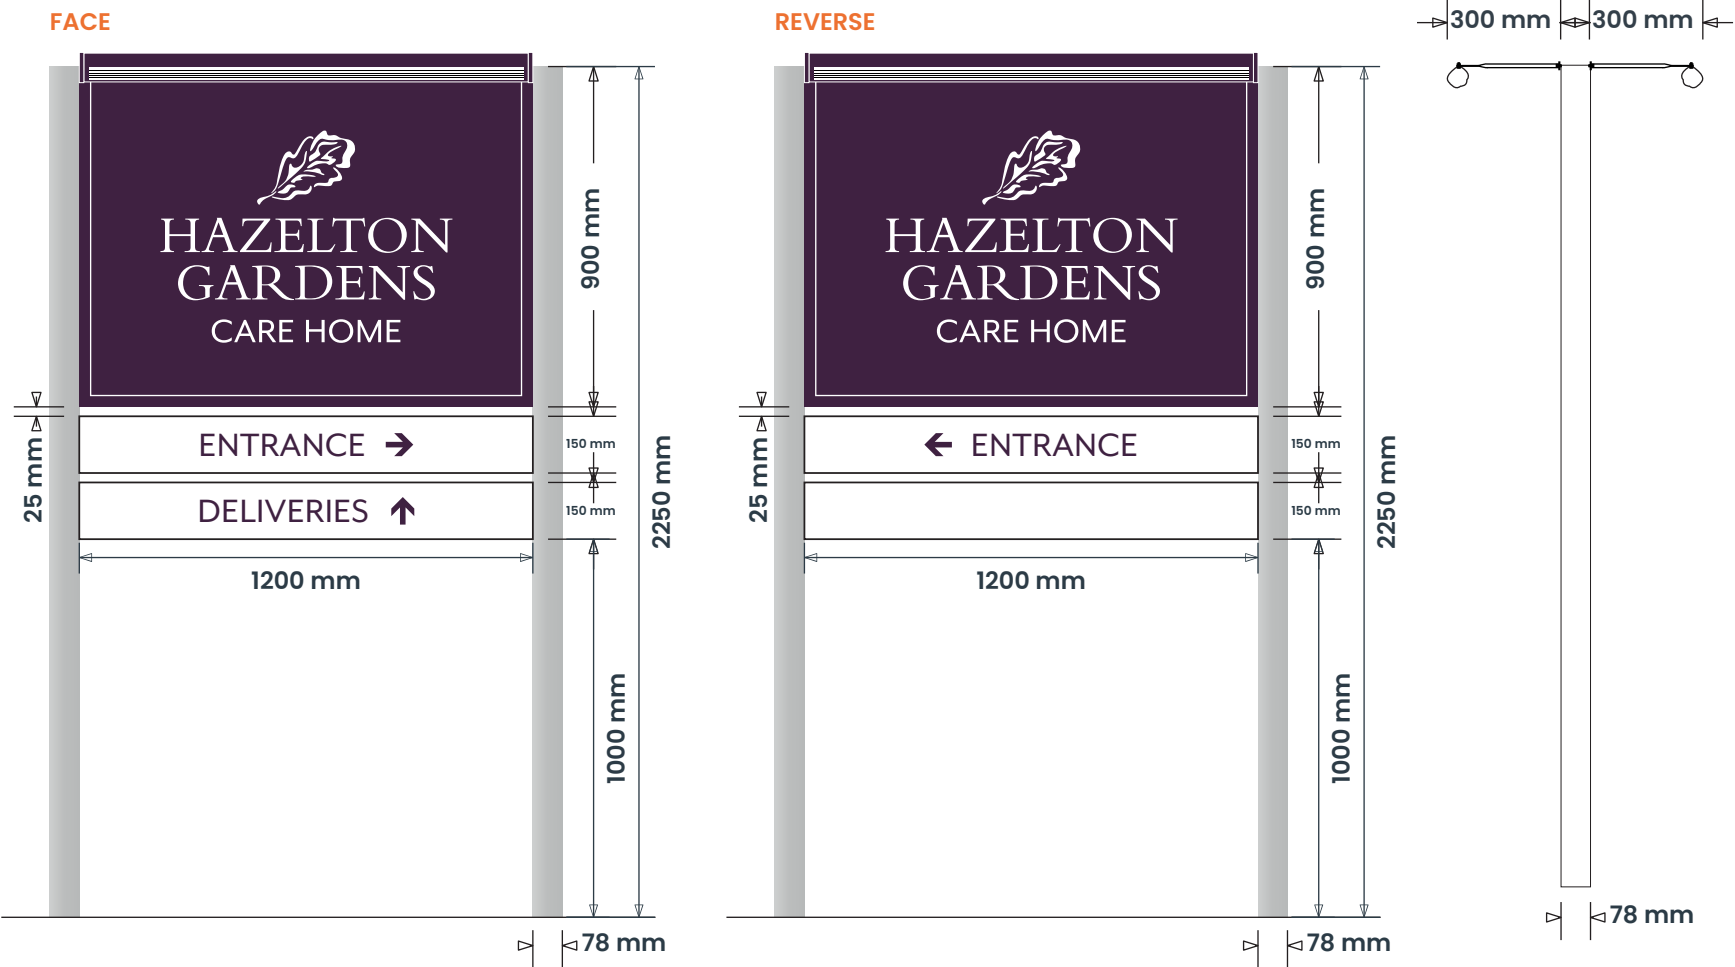

Max 250 Candelas per square meter (cd/m2)



SIGN COLOUR

Purple
RAL 4007 MATT
C81 M96 Y57 K36


White
RAL 9910
Oracal 641 White

Silver
RAL 9006 MATT

BRAND TYPEFACES

Primary :
Bembo Std Regular


Secondary :
Mr Eaves XL Mod OT
Regular / Miller
Display

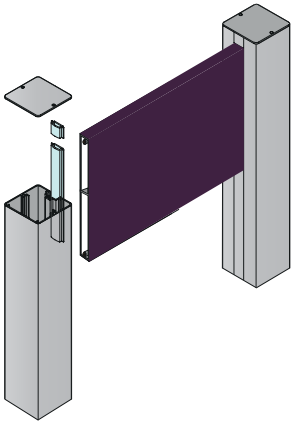

No visible mechanical fixings,
where this is not feasible
fixings to be of a minimum size,
neatly detailed & coloured to match
the surrounding surface finishes.



NOV 605 SQUARE POST
ACC 622 END CAP

Scale 1:2

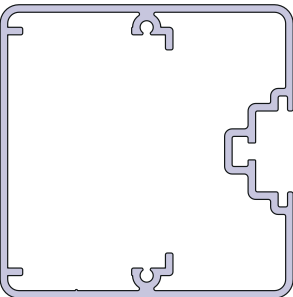

NOV 601 PANEL PLANK
Scale 1:2

20 mm

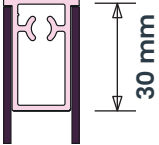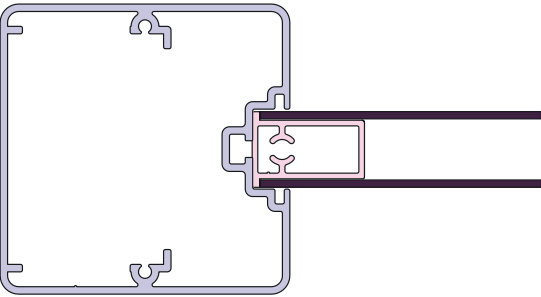


PLANNING DRAWING – PROPOSED SIGNAGE

ITEM 04 (Qty 1) **BC-IND-SILVER-NS**
19mm foamex letters finished RAL 9006 matt
Featuring:
• Fixed via brass locators painted out to match
Scale 1:20




ITEM 05 (Qty 1) **BC-WMDIR-ILL-NS**
Single sided wall mounted entrance panel
Featuring:
• 2mm formed aluminium panel finished RAL 4007 matt with 30mm returns
• Face applied Oracal 641 White housename, secondary text and coachline
• Lower section finished RAL 9910 matt with vinyl text to match RAL 4007 matt
• Fixed via aluminium angle to the wall area
• LED trough light illumination (cool white) finished RAL 4007 matt
Scale 1:20

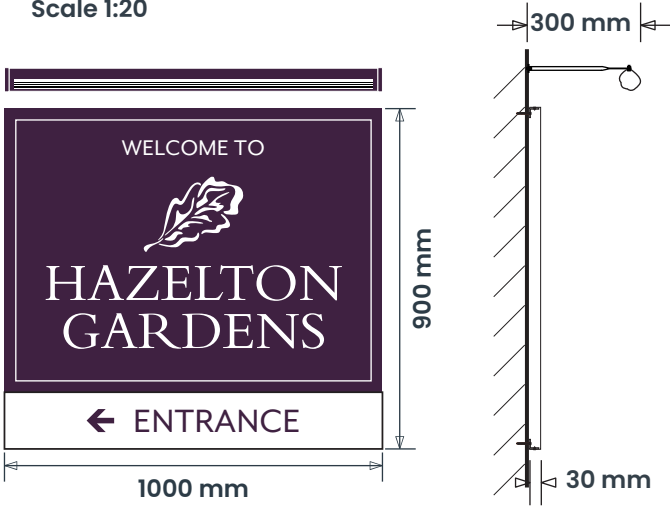

1030 mm Ground Clearance
Max 250 Candelas per square meter (cd/m2)

ITEM 06 (Qty 1) **BC-IND-SILVER**
19mm foamex letters finished RAL 9006 matt
Featuring:
• Fixed via brass locators painted out to match
Scale 1:20

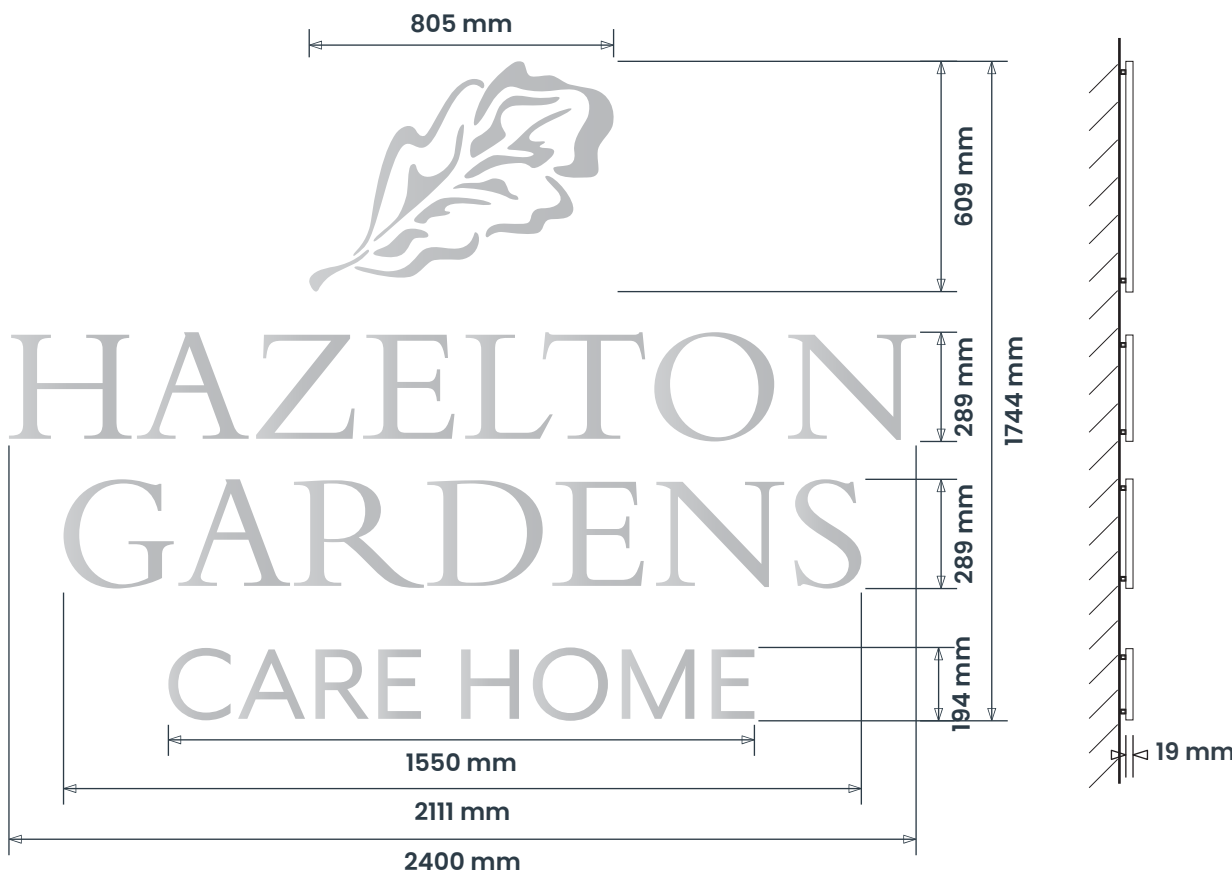

SIGN COLOUR

Purple
RAL 4007 MATT
C81 M96 Y57 K36

White
RAL 9910
Oracal 641 White

Silver
RAL 9006 MATT

BRAND TYPEFACES

Primary :
Bembo Std Regular

Secondary :
Mr Eaves XL Mod OT
Regular / Miller
Display

