




REAR (WEST) ELEVATION AS PROPOSED

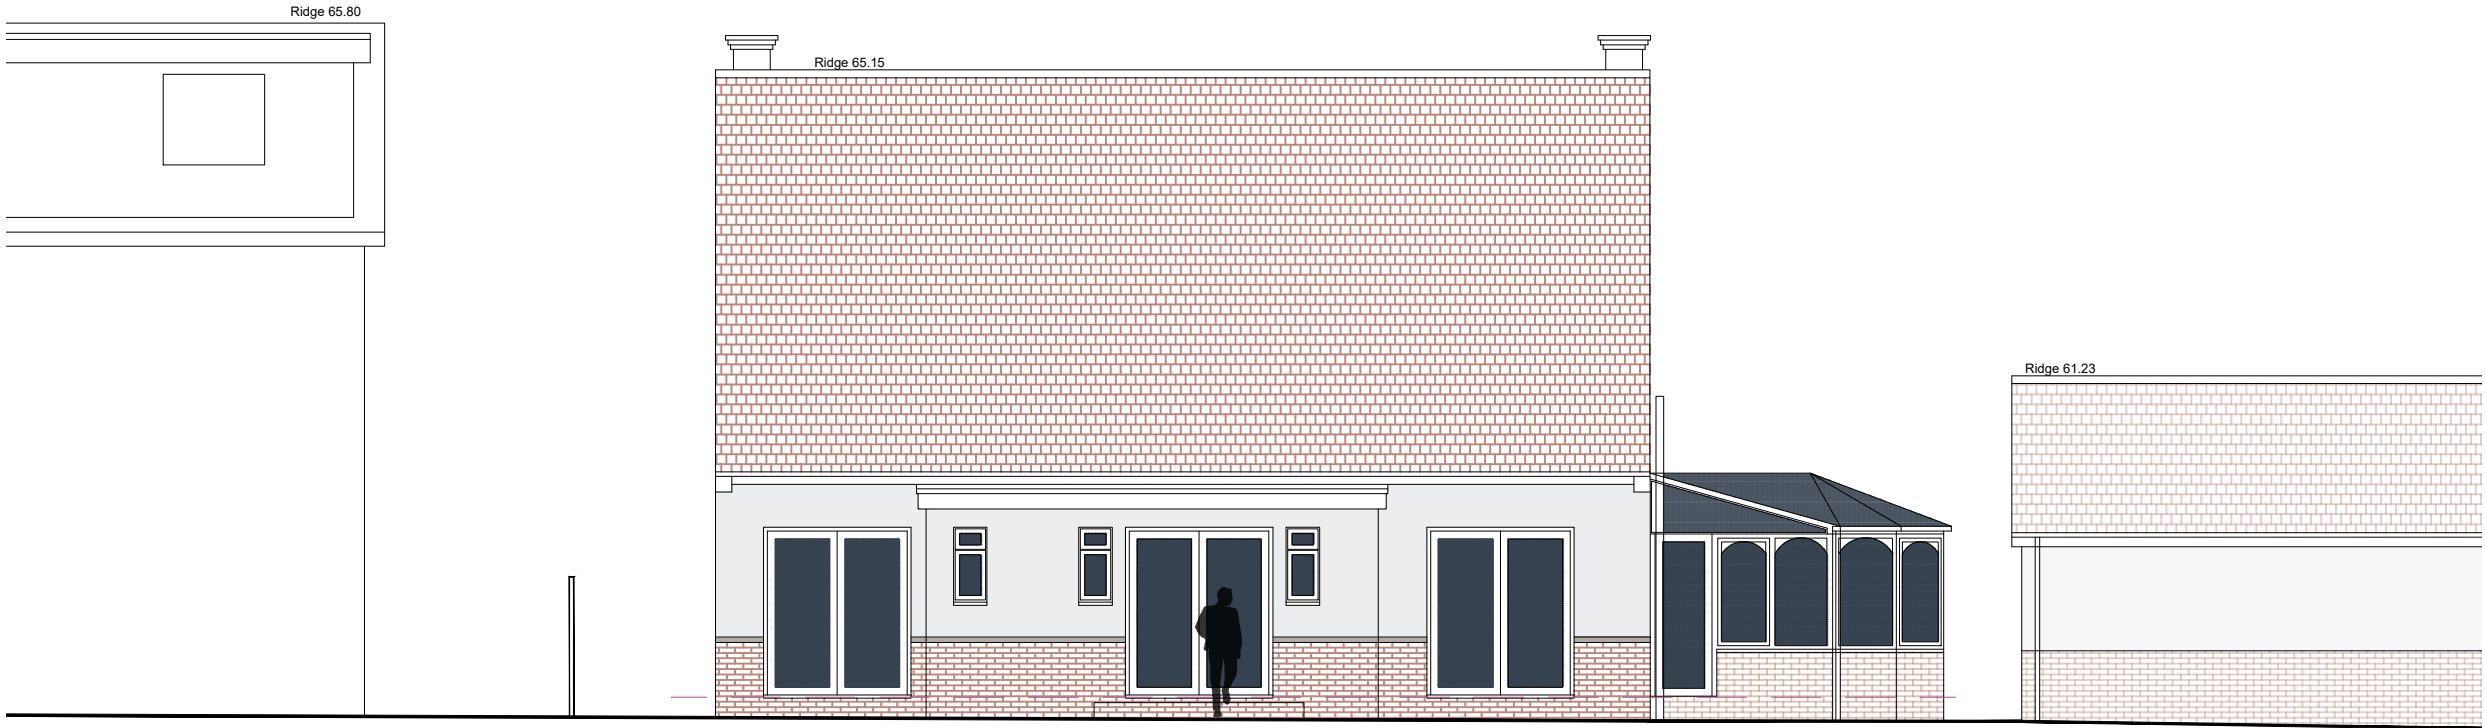

REAR (WEST) ELEVATION AS EXISTING

211 LONDON ROAD

NOTES:

This drawing has been prepared for PLANNING APPLICATIN (LDC) and is not to be used for any other purpose. Dimensions are indicative and should be referenced against measured surveys only.

This drawing is the property of LUNDI ARCHITECTS and must not be reproduced, in part or whole, or deviated from, without their permission.

AMENDMENTS	DATE

CLIENT

M HOBSON ESQ

PROJECT

APPLICATION FOR A LDC
REAR EXTENSION TO
211 LONDON ROAD
WATERLOOVILLE

DRAWING TITLE

REAR (WEST) ELEVATIONS
AS EXISTING AND PROPOSED

DATE

OCTOBER 2025

SCALE

1:100 @ A3

DRAWING No.	REVISION
LA2556 12	.

LUNDI
ARCHITECTS

Lundi Architects Ltd
THE STUDIO
12A FIVE HEADS ROAD
HORNDEAN
HANTS, PO8 9NW

www.lundi-architects.co.uk
studio@lundi-architects.co.uk