A3

Main brickwork laid in Flemish bond (grey headers)

Front Elevation

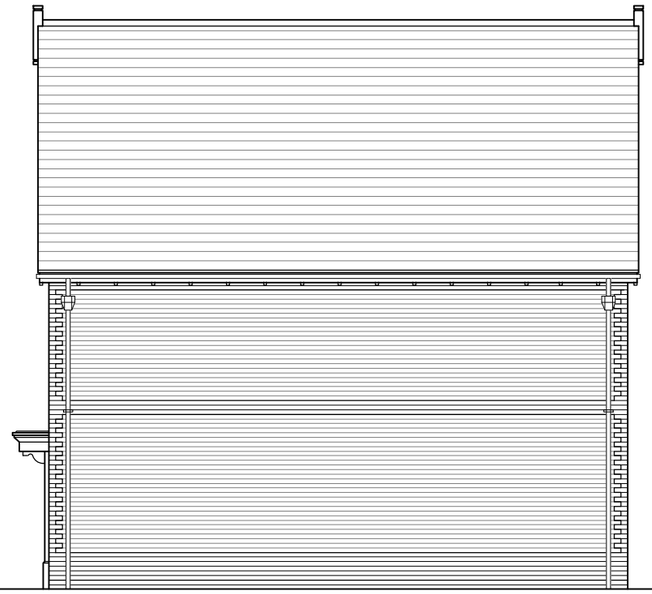

Side Elevation

Rear Elevation

Main brickwork laid in Flemish bond (grey headers)

Side Elevation

PLOT No.
As Drawn - 3 Handed - 8

scale 1:100

0 2m 4m 6m

Romsey Office
Building 300, The Grange,
Romsey Road,
Michelmersh, Romsey,
Hampshire, SO51 0AE
T:01794 367703 F:01794 367276

Portishead Office
Unit 5, Middle Bridge Business Park,
Bristol Road,
Portishead,
Bristol, BS20 6PN
T:01275 407000 F:01794 367276

www.thrivearchitects.co.uk

This drawing is the copyright of Thrive Architects Ltd ©. All rights reserved. Ordnance Survey Data © Crown Copyright. All rights reserved. Licence No. 100007359. DO NOT scale from this drawing. Contractors, Sub-Contractors and Suppliers are to check all relevant dimensions and levels of the site and building before commencing any shop drawings or building work. Any discrepancies should be recorded to the Architect. Where applicable this drawing is to be read in conjunction with the Consultants' drawings.

Rev	Description	Date	Au	Ch
A	Planning issue.	20.09.23	MWP	CMI
B	Front Elevation updated to sui internal arrangement redesign	20.10.25	CJB	CMI

Project	**Southleigh Park, Havant**		
Drawing	**House Type 4B.1** **Elevations Option 1**		
Client	**Bargate Homes**		
Job no.	**BARG230130**	Date	**August'23**
Dwg no.	**HT.4B.1-1.e**	Rev.	**B**
Author	**MS**	Checker **CMI**	Scale **1:100 at A3**
Status	PLANNING	Office	**Romsey**
Client ref.			

thrive. architects