
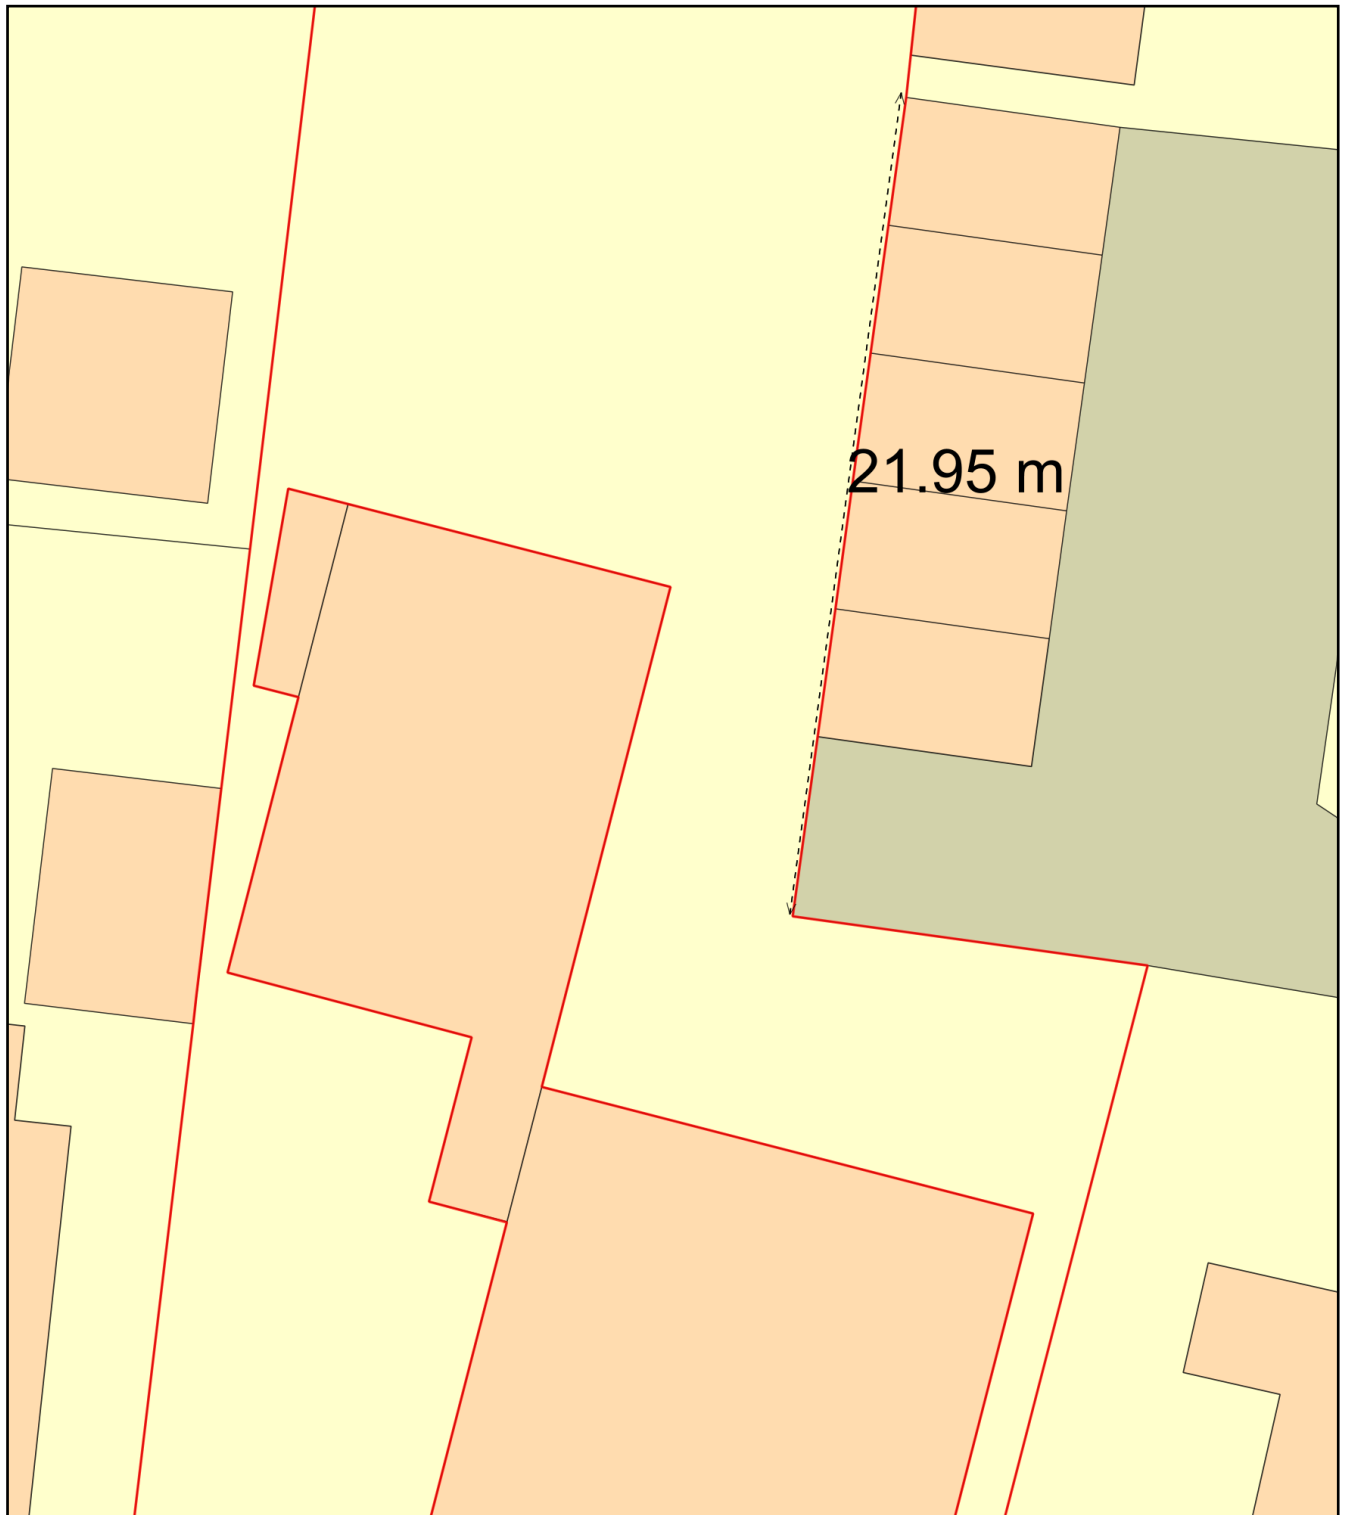
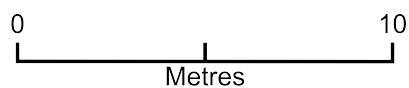


Proposed Trellis

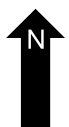

Plan Produced for: Havant planning

Date Produced: 17 Oct 2025

Plan Reference Number: TQRQM25290123029937

Scale: 1:200 @ A4