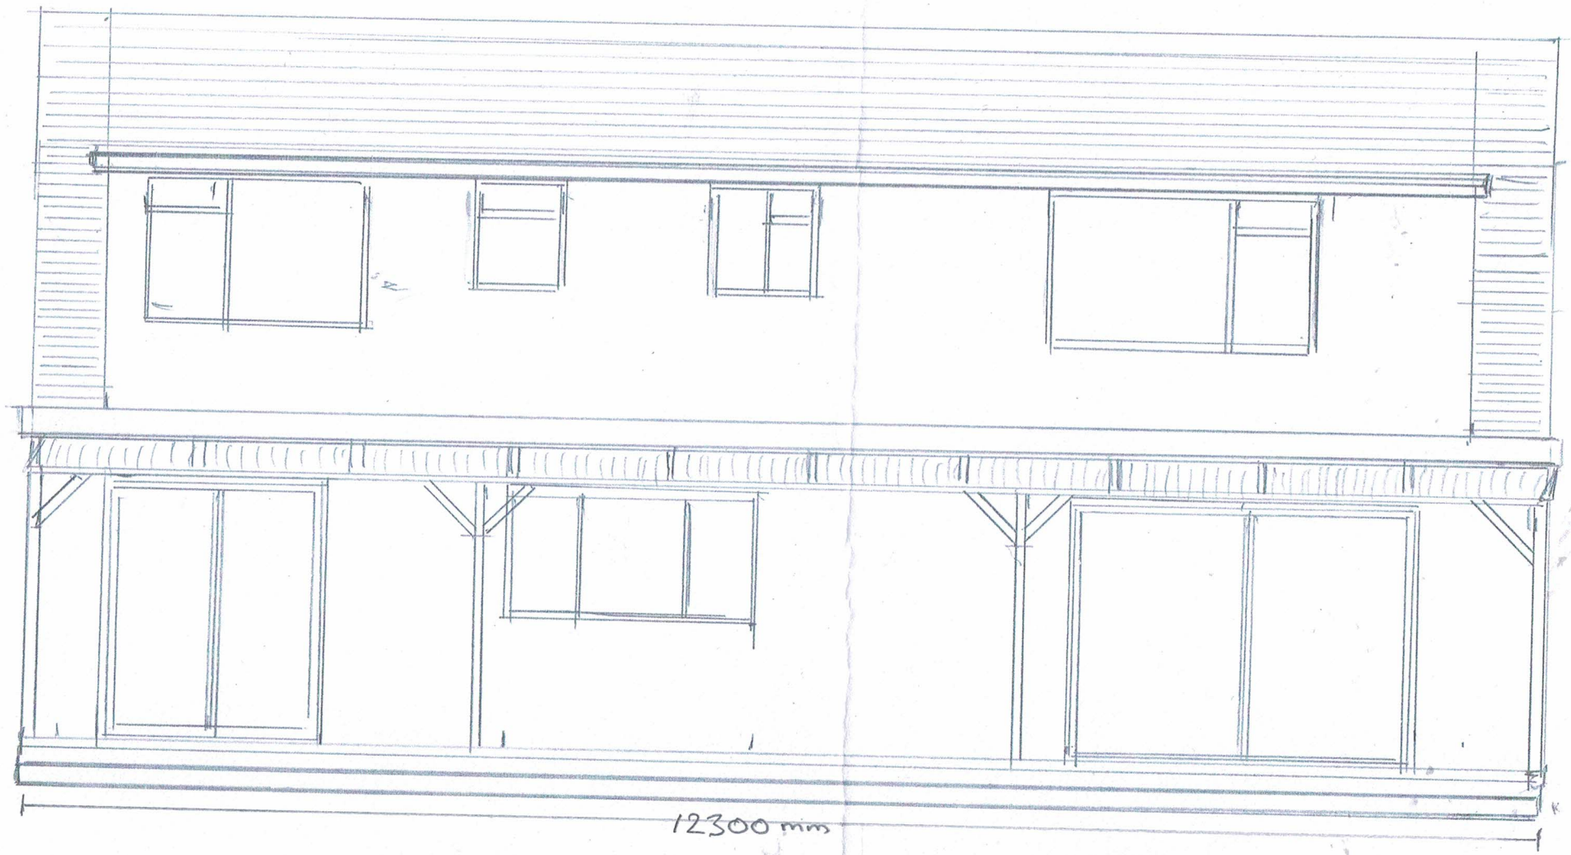

EXISTING Rear Elevation

MR GAVIN LITTLE
11 OAKHURST DRIVE
WATERLOOVILLE
PO7 - 7PN
NO 001