


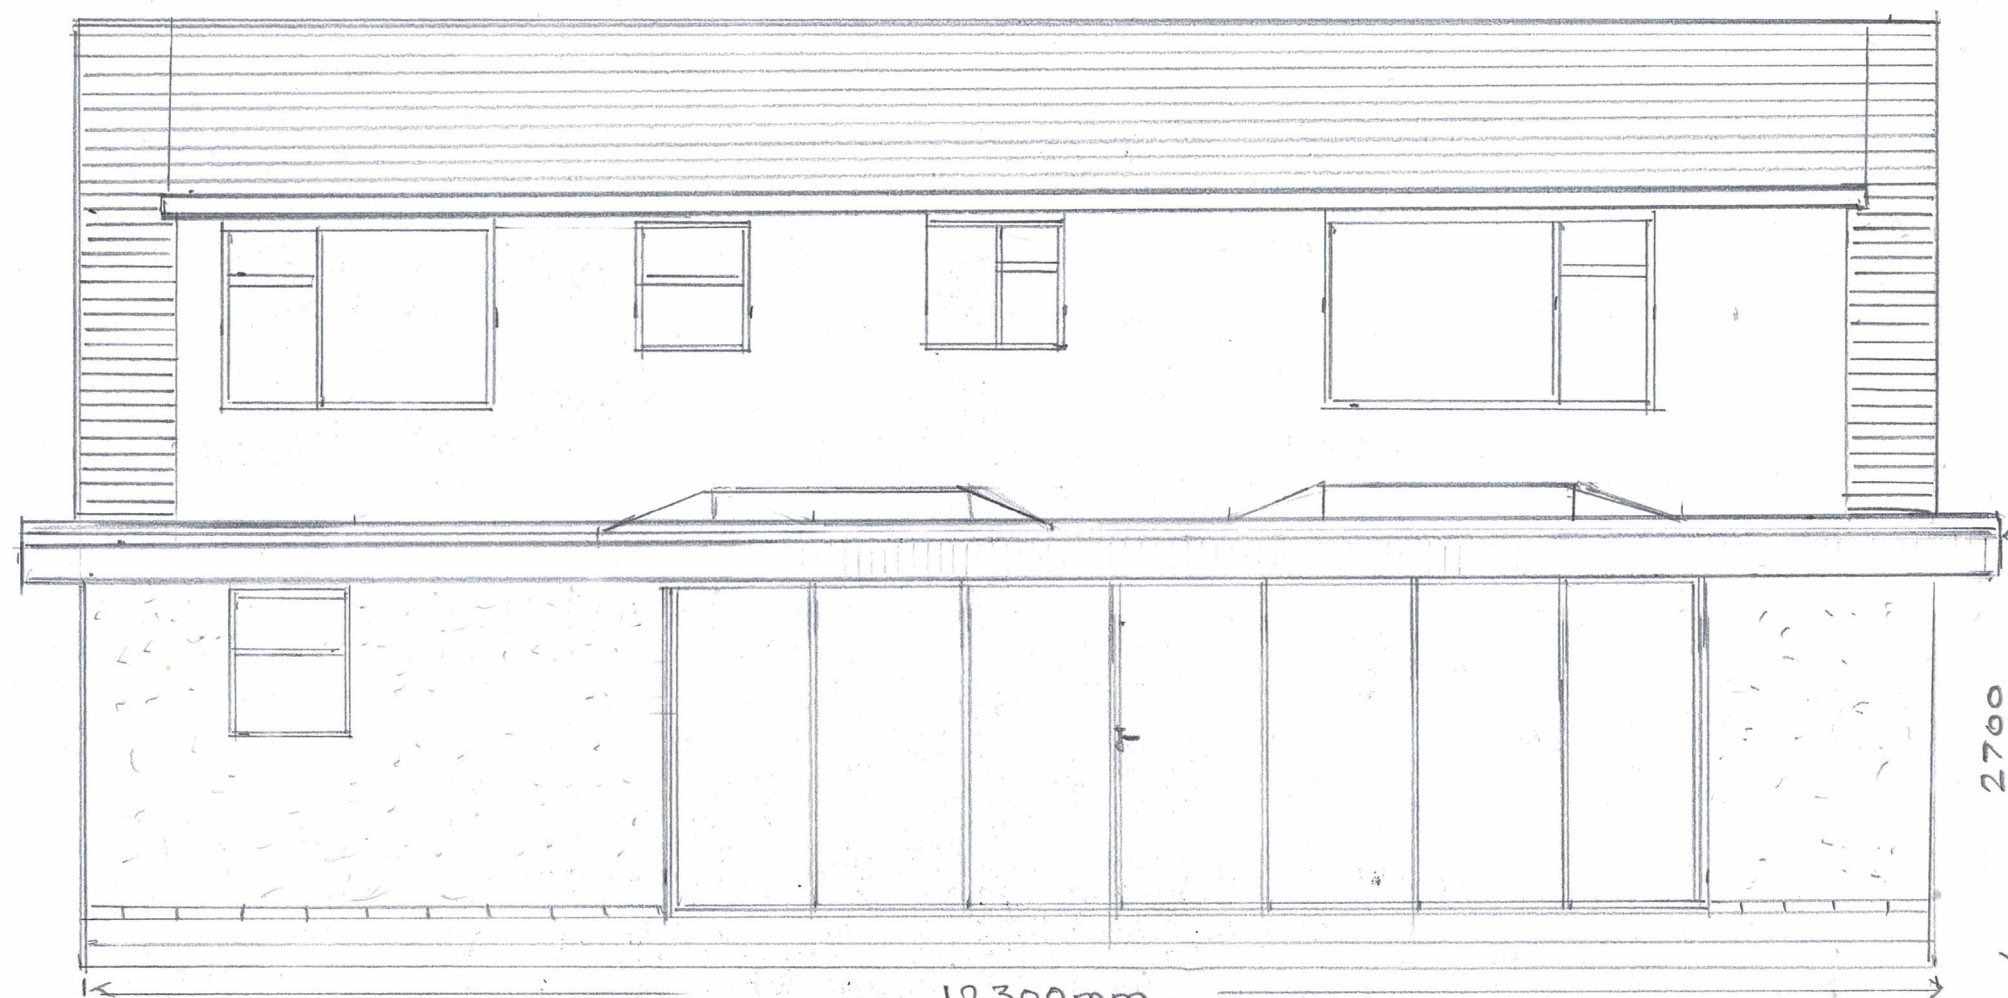

Proposed Rear Extension

Mr Gavin Little
1 Oakhurst Drive
Waterlooville
P07-7PN
NO 005