


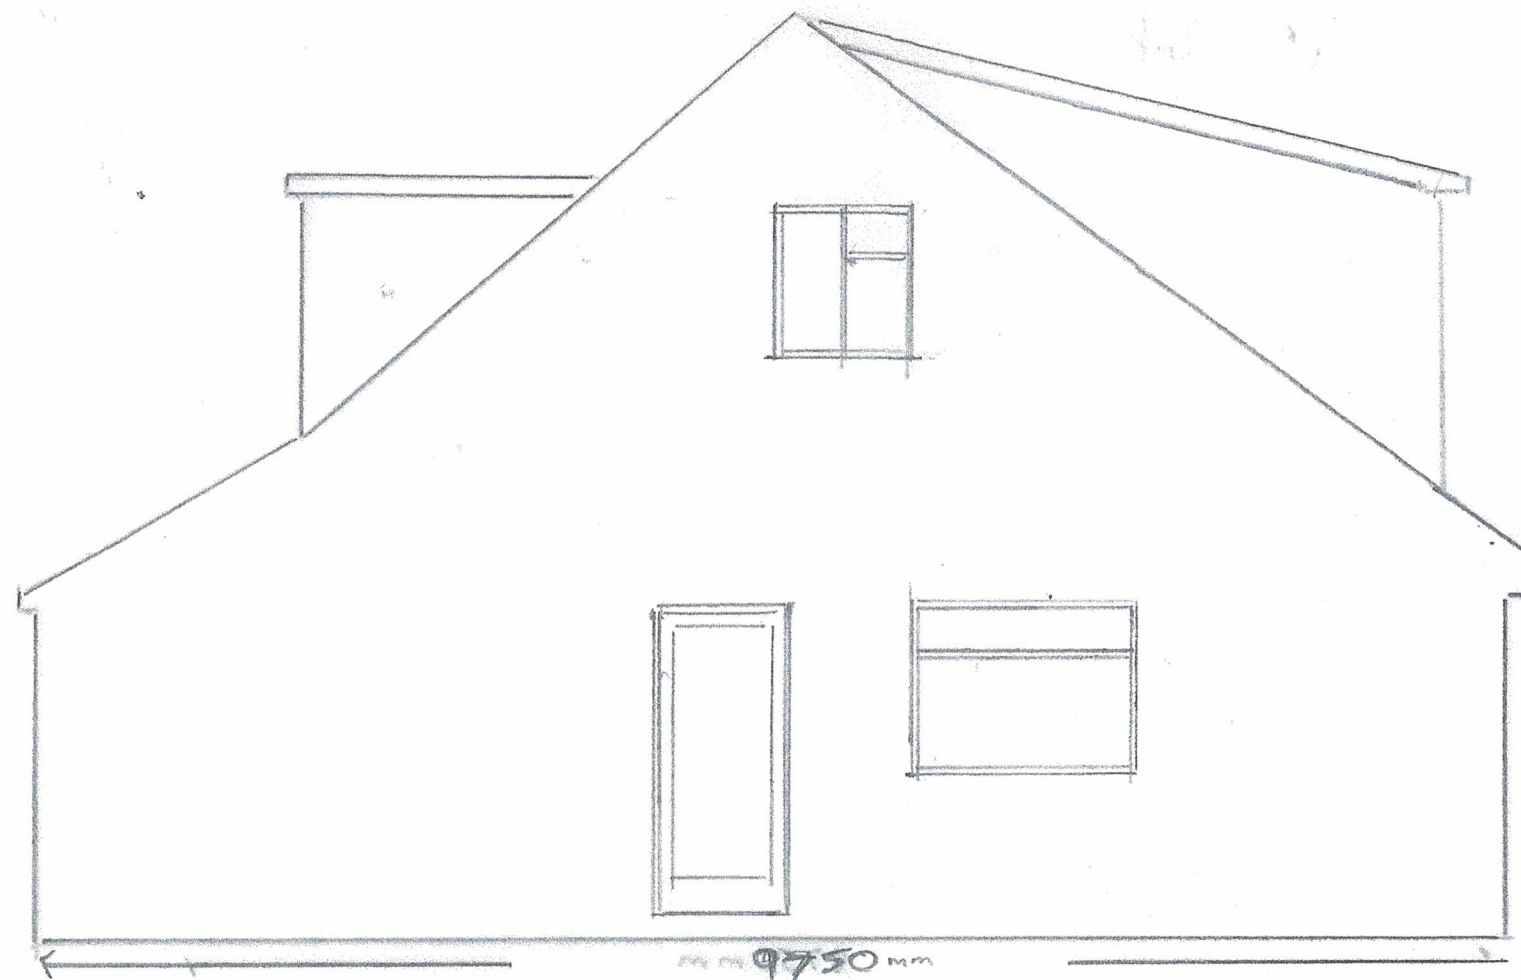

EXISTING Side Elevation

Mr Gavin Little
11 Oakhurst Drive
Waterlooville
P07-7PN
NO 003