


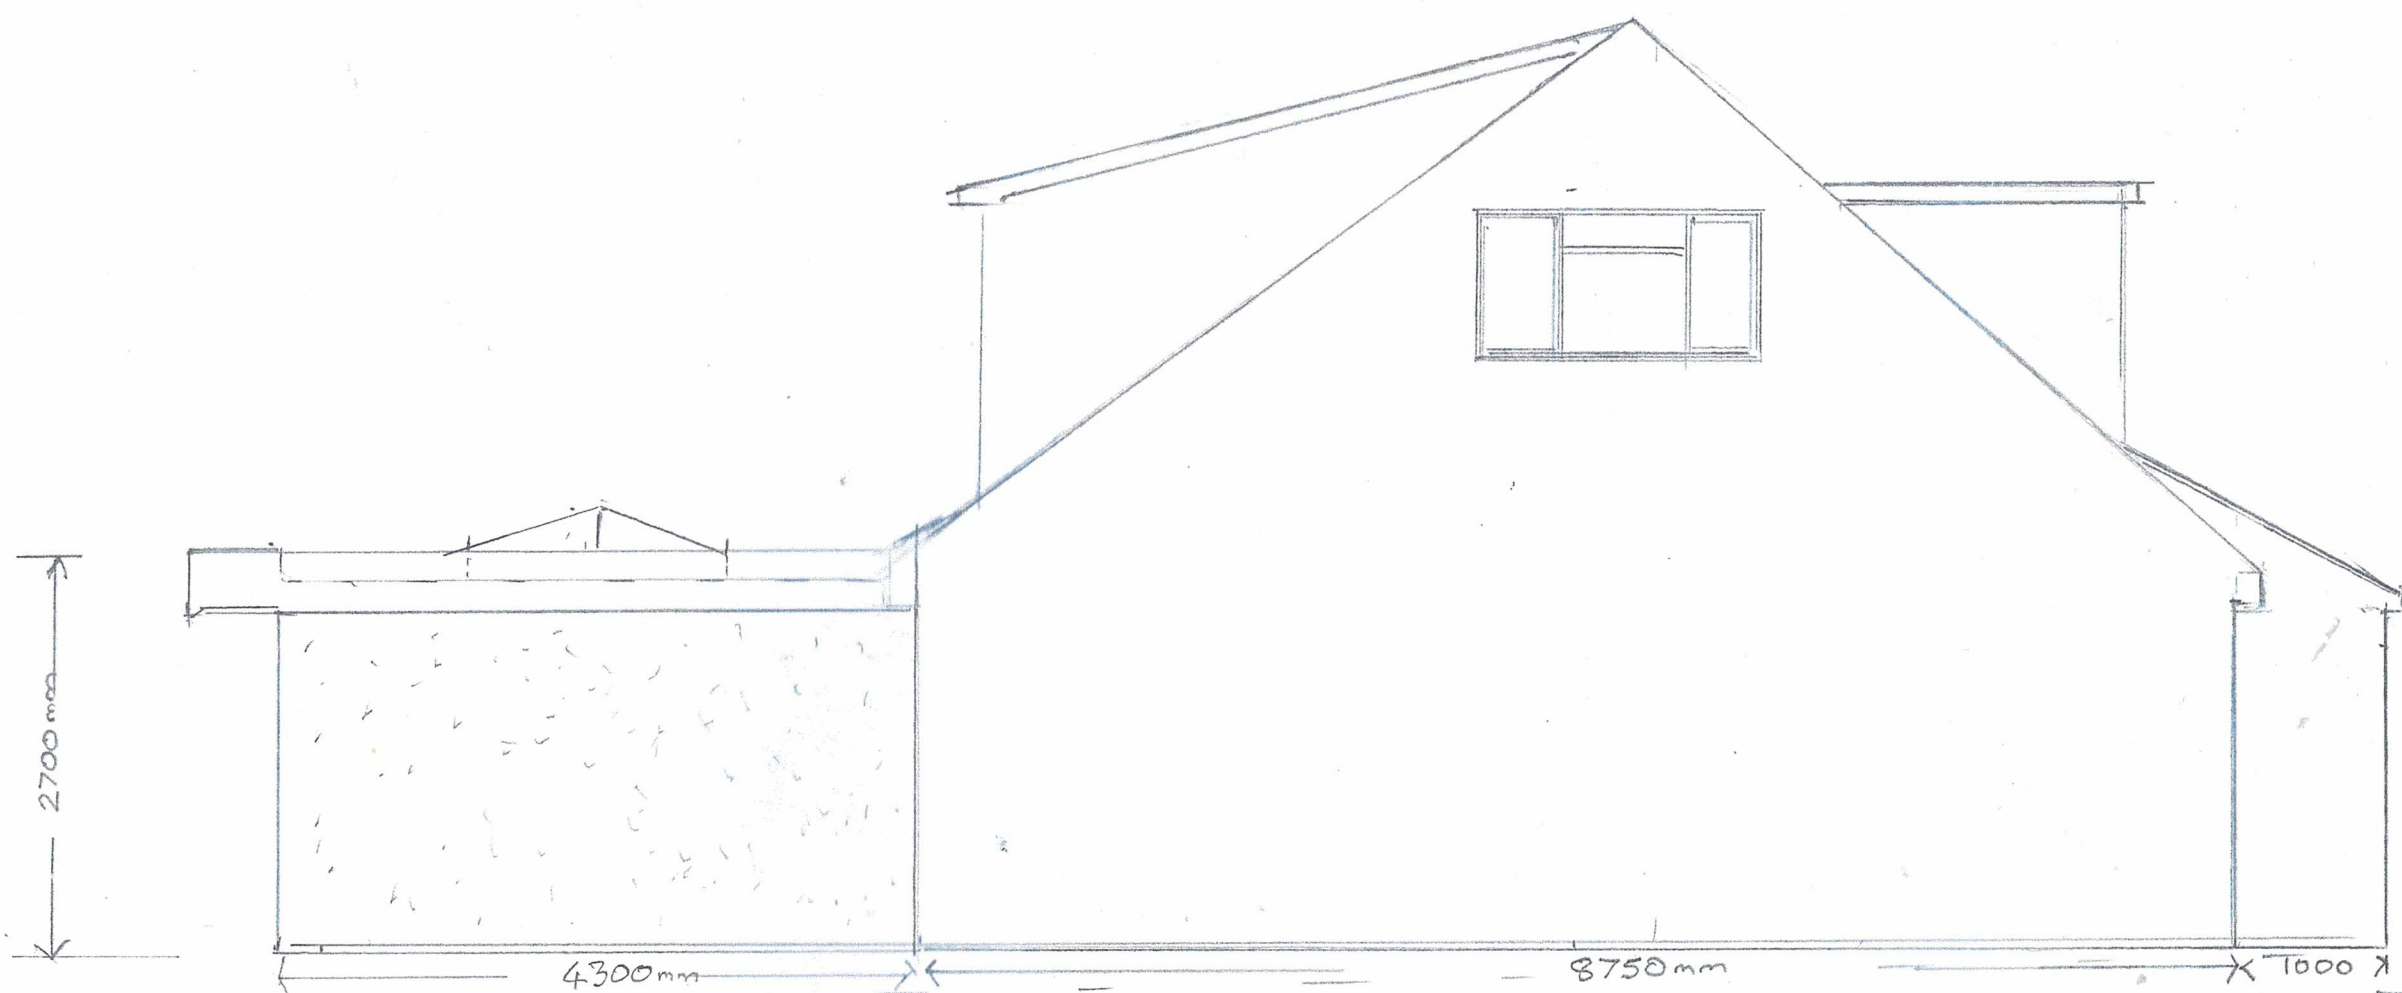

New Extension

Proposed Single Story Rear Extension

Mr. Gavin Little
10 Oakhurst Drive
Waterlooville
P07-7PN
NO 007